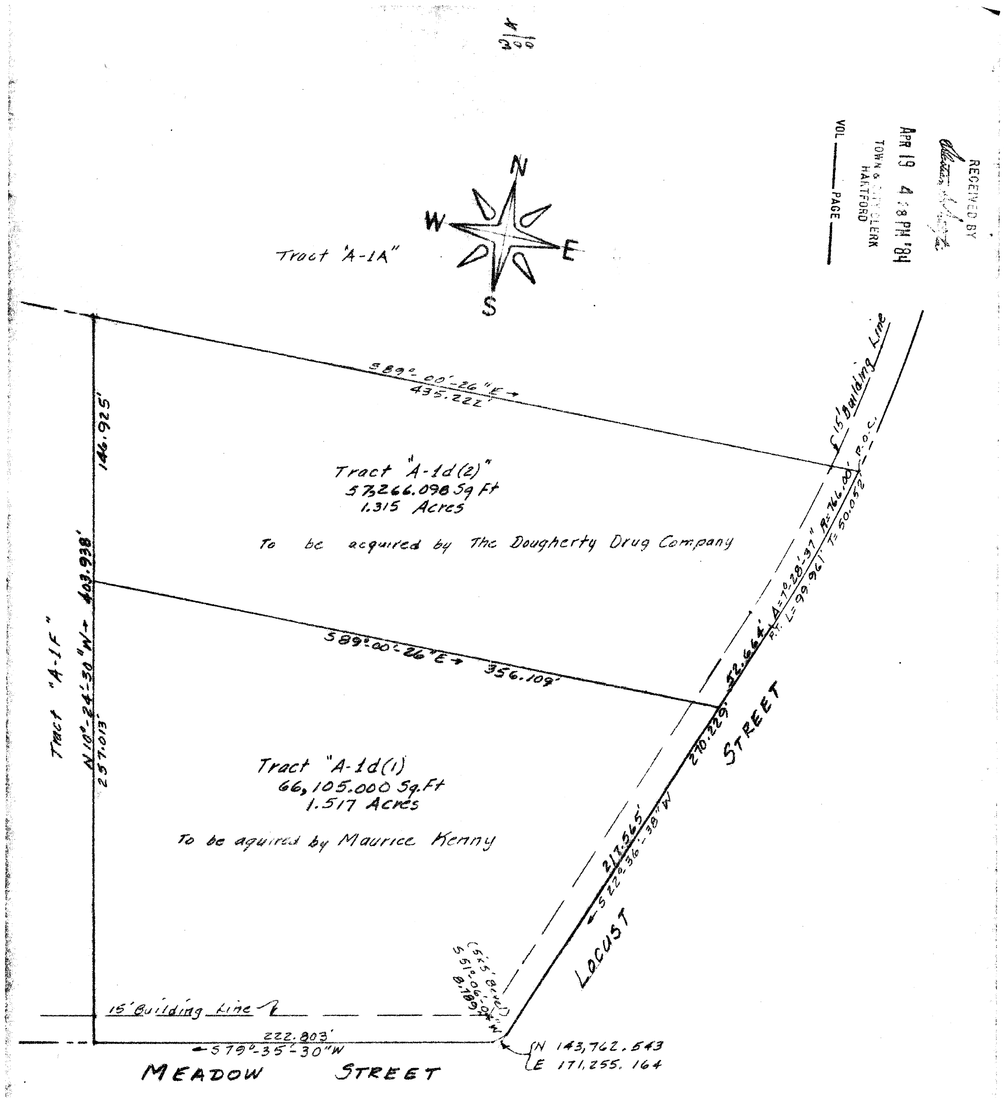

The portions of Meadow St. and Locust St. shown on this plan are established public streets of the City of Hartford.

4/23/54 — Date

George E. Hepner — City Engineer

I hereby certify that this map and survey were prepared in accordance with the standards of a Class A-2 survey as defined in the Code of Practice for Standards of Accuracy of Surveys and Maps, adopted December 10, 1975, as amended by the Connecticut Association of Land Surveyors, Inc.

Francis T. D'Onofrio LS8493

STATE OF CONNECTICUT — FRANCIS T. D'ONOFRIO — No. 8493 — REGISTERED LAND SURVEYOR

COLT PARK SOUTH PROJECT
DISPOSITION MAP

TRACTS "A-1d(1)" & "A-1d(2)"
on
Meadow and Locust Streets
in
Hartford, Connecticut

Scale: 1"=50' Aug 1980
Daybook # 010724
Revised Apr. 26, 1983
Revised July 28, 1983
Revised Aug 18, 1983
Revised April 17, 1984

RECEIVED BY
APR 19 4 18 PM '84
TOWN & CITY CLERK
HARTFORD
VOL ____ PAGE ____

155

1348 — 155

1348

1348-1