EASI FILE CORP. IRVINE, CA — EFH 34

1351

1351-1

1576

REGEIVED BY
APR 17 11 26 AM '84
VOL ____ PAGE ____

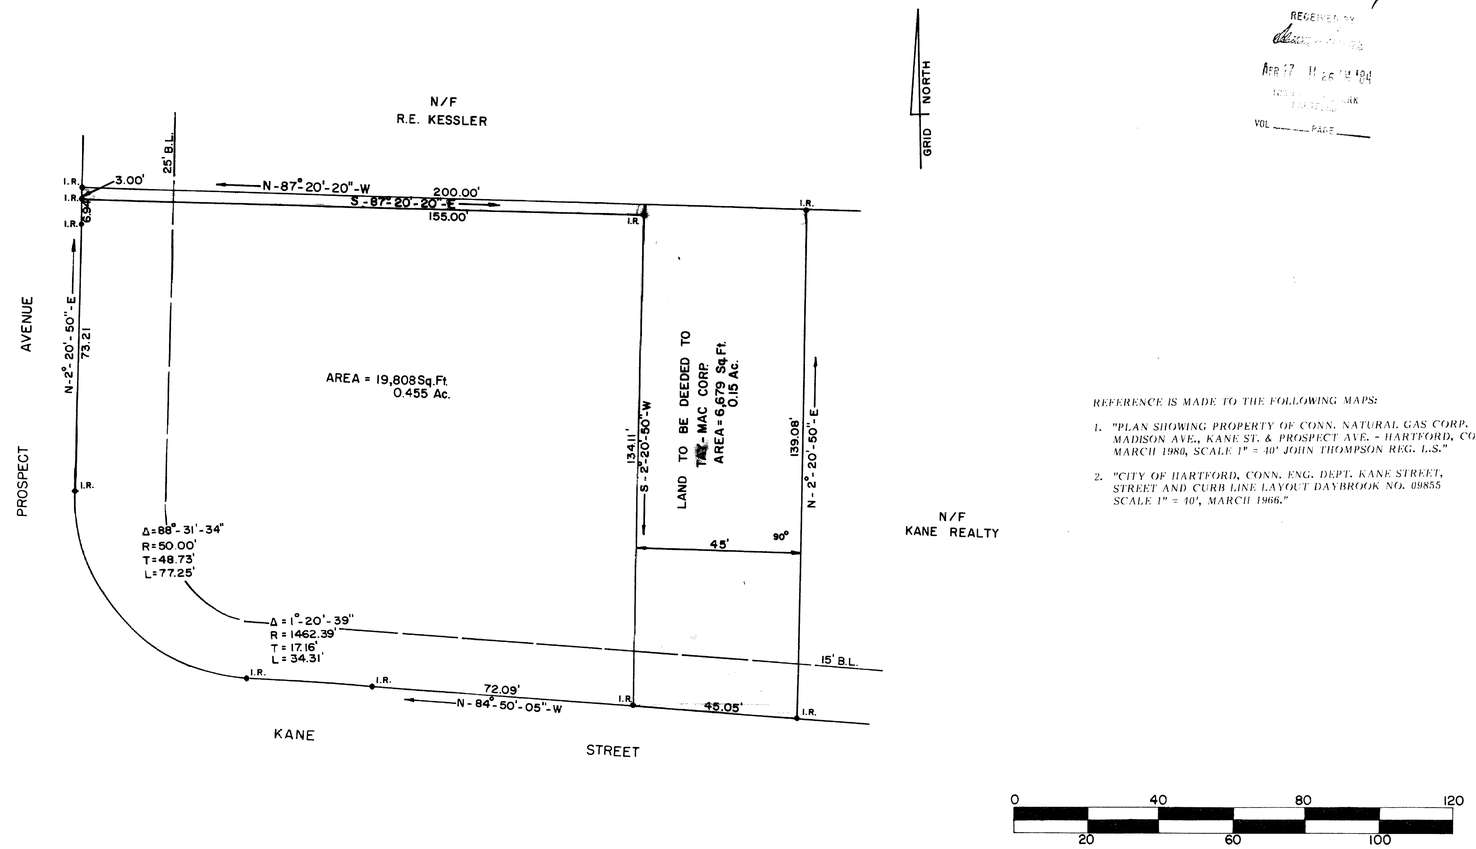

REFERENCE IS MADE TO THE FOLLOWING MAPS:

1. *"PLAN SHOWING PROPERTY OF CONN. NATURAL GAS CORP. MADISON AVE., KANE ST. & PROSPECT AVE. - HARTFORD, CONN. MARCH 1980, SCALE 1" = 40' JOHN THOMPSON REG. L.S."*
2. *"CITY OF HARTFORD, CONN. ENG. DEPT. KANE STREET, STREET AND CURB LINE LAYOUT DAYBROOK NO. 09855 SCALE 1" = 40', MARCH 1966."*

0 40 80 120
20 60 100

The portion of Kane St. shown on this plan is an established public street of the City of Hartford. The portion of Prospect Ave. is an established public street of the town of West Hartford on which City of Hartford prop. faces.

4/3/84 — Date
George F. Hoffman — City Engineer

LEGEND
● I.R. TO BE SET

I HEREBY CERTIFY THAT THIS MAP AND SURVEY WERE PREPARED IN ACCORDANCE WITH THE STANDARDS OF A CLASS A-2 SURVEY AS DEFINED IN THE CODE OF PRACTICE FOR STANDARDS OF ACCURACY OF SURVEYS AND MAPS, ADOPTED DECEMBER 10, 1975 AS AMENDED BY THE CONNECTICUT ASSOCIATION OF LAND SURVEYORS, INC.

Richard Meehan L.S. 12330

STATE OF CONNECTICUT — RICHARD MEEHAN — No. 12330 — LICENSED — LAND SURVEYOR

REVISIONS	
DATE	APPROVED

BOUD & MEEHAN
Consulting Engineers · Surveyors P.C.
96 North Main Street • Manchester, Connecticut

PLAN PREPARED FOR

BESS EATON DONUT FLOUR CO., INC.

PROSPECT AVE. & KANE ST. HARTFORD, CONN.

BOUNDARY SURVEY

SCALE 1" = 20'	DRN. D.KIBBIE	FILE NO.	SHEET NO
DATE 1-17-84	TRD. D.KIBBIE	831715	1 OF 1

1351 157 14-6

0 INCHES 1 2 3 4