4948

REGISTERED
Sep 19 11 50 AM '85
TOWN CLERK
HARTFORD
VOL ____ PAGE ____

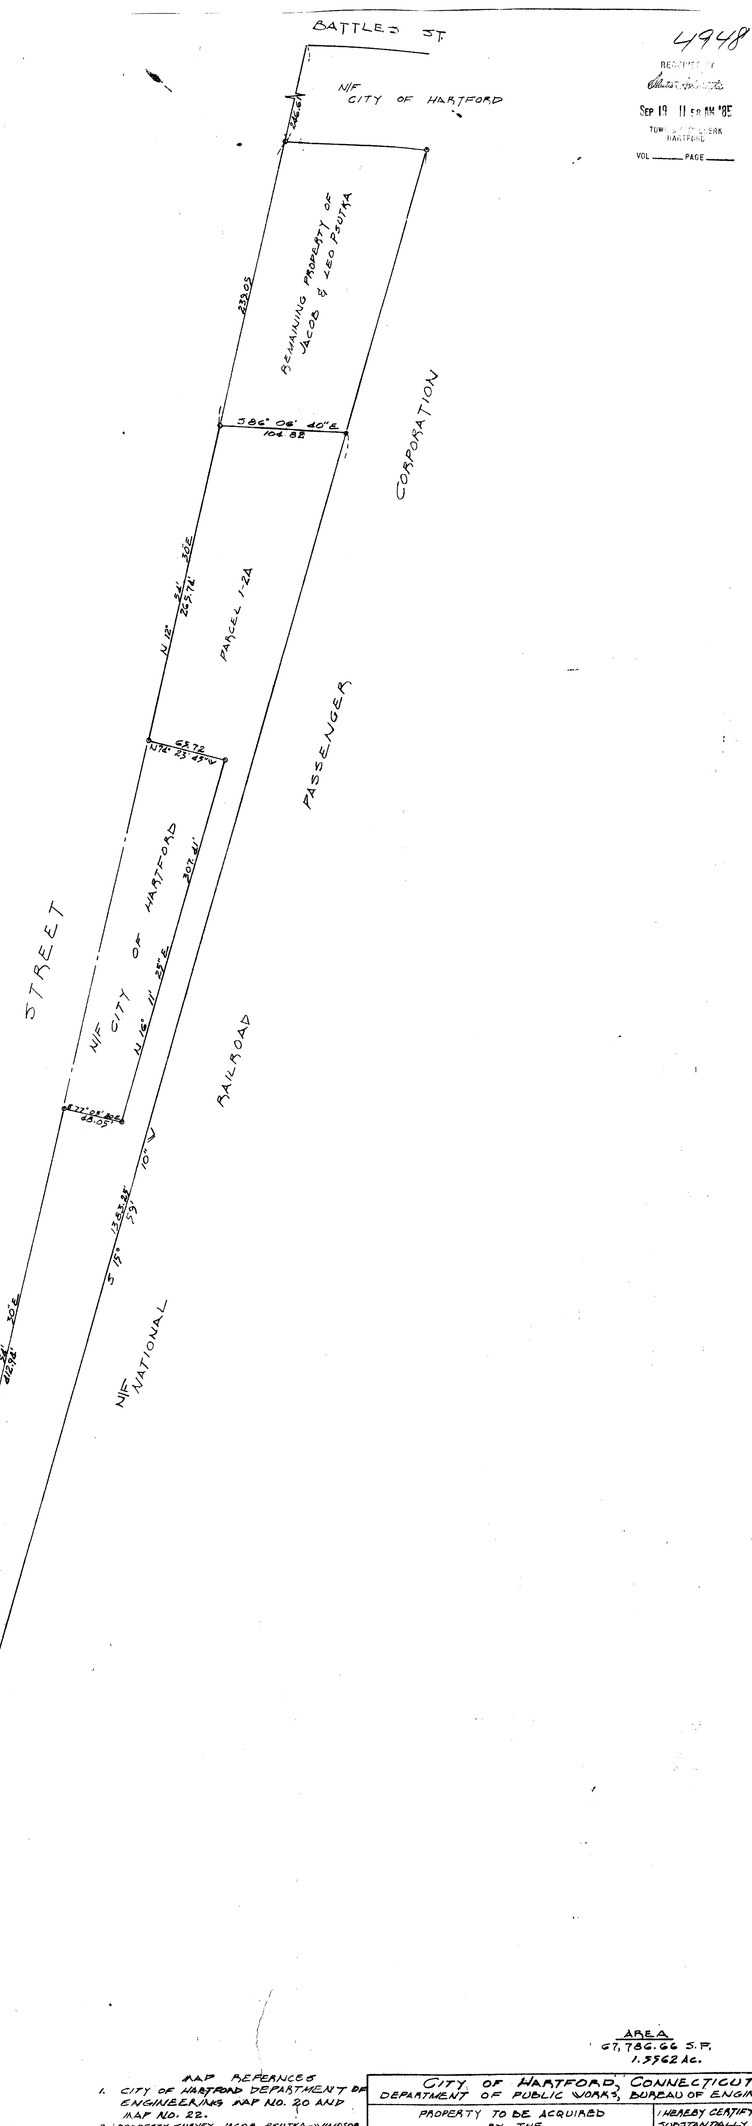

AREA
67,786.66 S.F.
1.5562 Ac.

The portions of Windsor St. and Battles St. shown on this plan are established public streets of the City of Hartford.

9/20/85 Date — George E. Neppner, City Engineer

1454 \ 18

MAP REFERENCES
1. CITY OF HARTFORD DEPARTMENT OF ENGINEERING MAP NO. 20 AND MAP NO. 22.
2. PROPERTY SURVEY JACOB PSUTKA-WINDSOR ST. EAST SIDE-CANTON ST. TO BATTLES ST. HARTFORD, CT. LAND OF PENN CENTRAL CORP. TO BE KNOWN AS PARCEL NO. CT-A206-03-09. RONALD HEINE L.S. BOLTON CT. DATE, MAY 16, 1981, SCALE 1" = 100' DRAWING NO 81-7.

CITY OF HARTFORD, CONNECTICUT
DEPARTMENT OF PUBLIC WORKS, BUREAU OF ENGINEERING SERVICES

PROPERTY TO BE ACQUIRED BY THE CITY OF HARTFORD FROM JACOB AND LEO PSUTKA, IN HARTFORD, CONNECTICUT.

SCALE: 1" = 50' DATE: OCT 1986

I HEREBY CERTIFY THAT THIS MAP IS SUBSTANTIALLY CORRECT & COMPLIES WITH "CLASS D" CLASSIFICATION AS DEFINED BY C.A.L.S.

COMP. O.B.
DWG. O.B.
DAYBOOK No 010981

REVISION
1.3.89 NOTE 2.

STATE OF CONNECTICUT
PROFESSIONAL SEAL
No. 12963
LICENSED
LAND SURVEYOR

1454