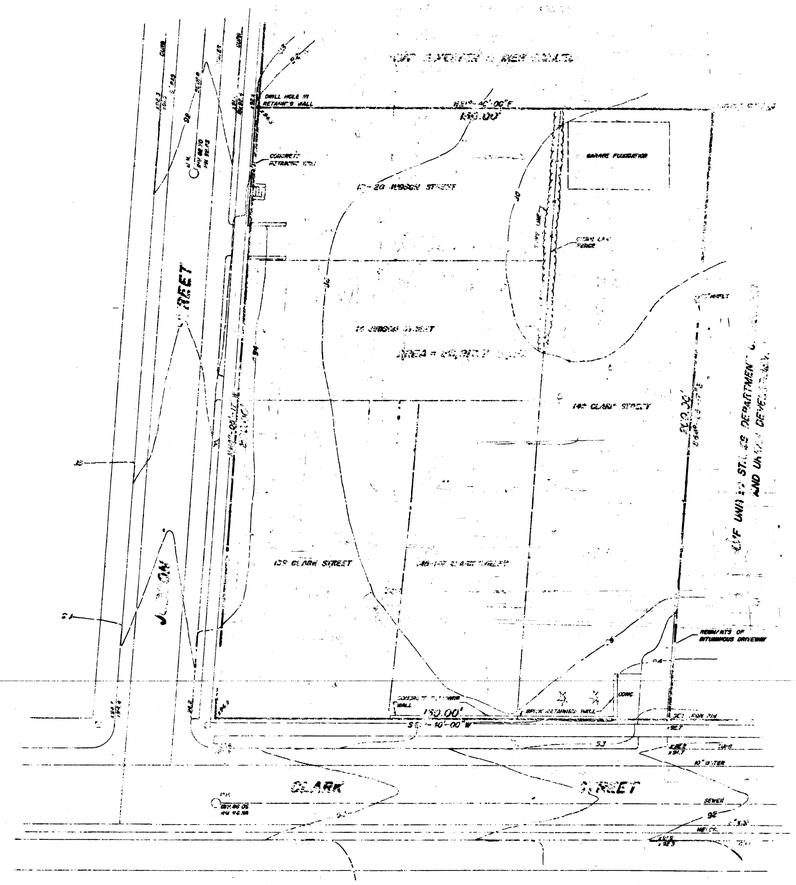

SCALE IN FEET

I HEREBY CERTIFY THAT THIS MAP IS A TRUE AND ACCURATE MAP OF A LAND SURVEY THAT I HAVE MADE OR UNDER MY SUPERVISION, AND THAT THE DATA SHOWN HEREON AND MEASUREMENTS SHOWN HEREON MEET THE ACCURACY STANDARDS FOR A CLASS A-2 SURVEY AS ADOPTED BY THE CONNECTICUT ASSOCIATION OF LAND SURVEYORS, INC. AND THAT THE SURVEY AND MAP WERE MADE IN ACCORDANCE WITH THE GENERAL STATUTES OF CONNECTICUT. THERE ARE NO ENCROACHMENTS OR EASEMENTS AFFECTING THIS PROPERTY APPARENT FROM A CAREFUL INSPECTION OF SAME OTHER THAN THOSE SHOWN OR DEPICTED THEREON.

NORTH ATLANTIC ASSURANCE CORPORATION

LAWYERS TITLE INSURANCE CORPORATION

CLARK ASSOCIATES

NORTHEAST COMMONS

CONSTITUTION STREET

139,145-147 AND 149 CLARK STREET

HARTFORD, CONNECTICUT

SCALE: 1" = 20'

JUNE 3, 1985

NUBIEL ASSOCIATES, LLC

SURVEY 1176-F

STATE OF CONNECTICUT
BERNIE DUBE
No. 8126
LICENSED
LAND SURVEYOR

The portions of Clark St. and Judson St. shown on this plan are established public streets of the City of Hartford.

11/19/85
Date

Martin F. Nolan
City Engineer

SCHEDULE "A-4"

1477

48

1477 FILE COPY APPROVED

EXH. 14

1670