1518-1

EASI FILE CORP IRVINE CA EFH 34

1518

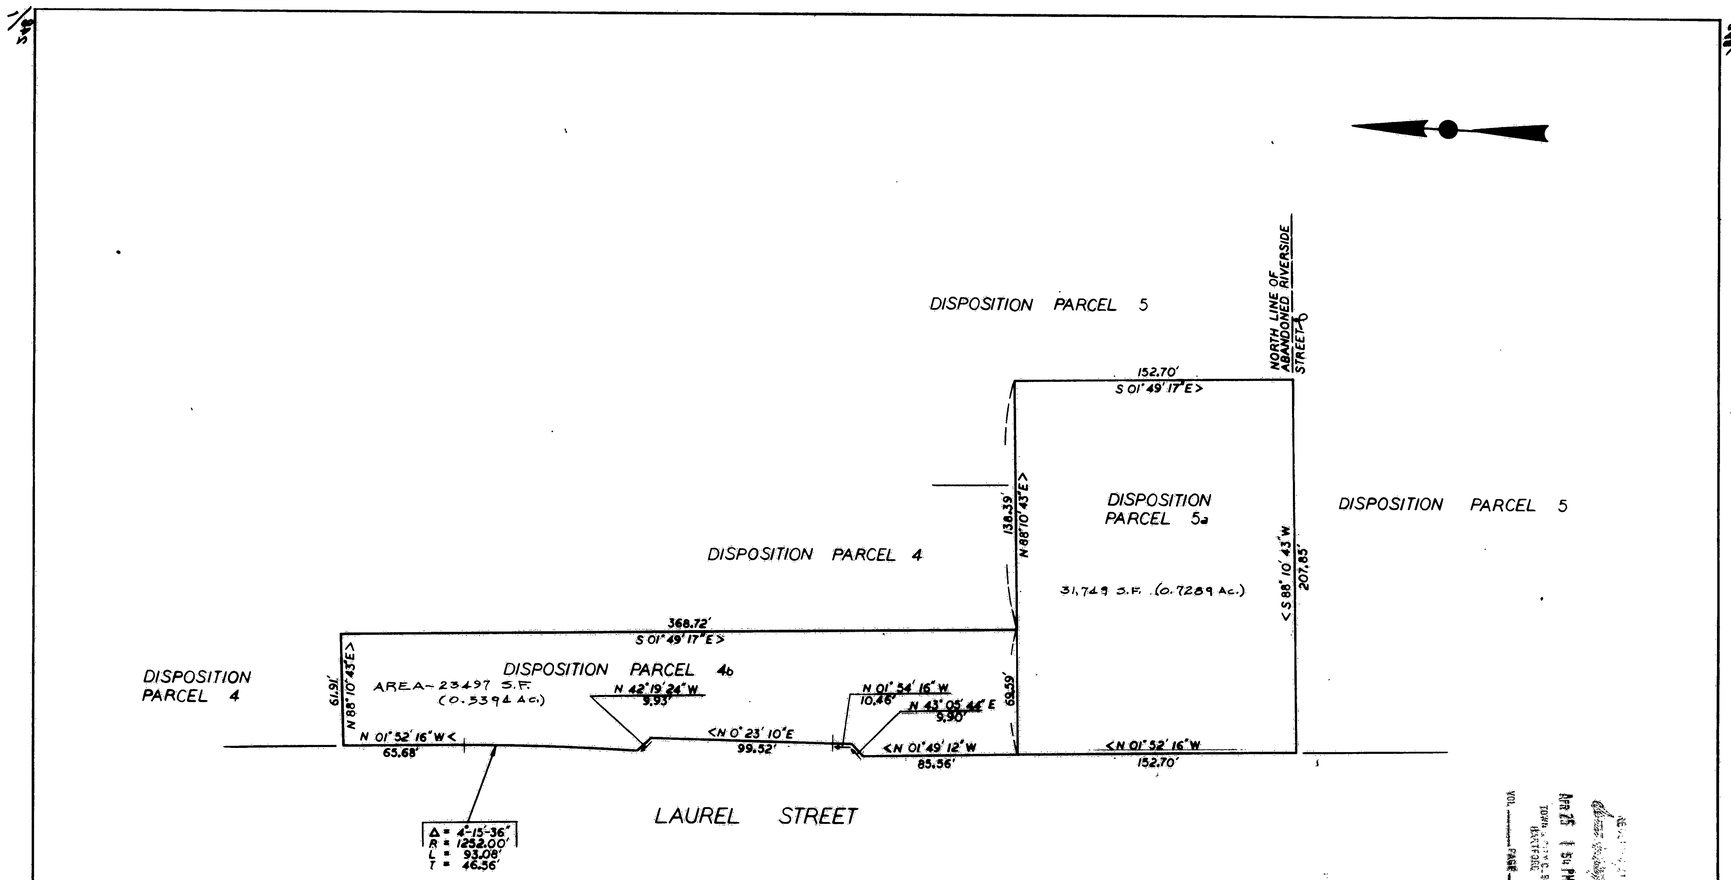

The portion of Laurel St. shown on this plan is an established public street of the City of Hartford.

4/29/86 Date — George C. Dickinson, City Engineer

STATE OF CONNECTICUT OSWALD R. BLIXT No. 12049 LICENSED LAND SURVEYOR

I hereby certify that this map and survey were prepared in accordance with the standards [illegible] Class [illegible] in the Code of Practice [illegible] Standards of Accuracy of Surveys and Maps adopted December 10, 1976, as amended [illegible] Connecticut Association of Land Surveyors, Inc.

O. Blixt

CITY OF HARTFORD, CONNECTICUT
DEPARTMENT OF PUBLIC WORKS
BUREAU OF ENGINEERING SERVICES

PLAN SHOWING DISPOSITION PARCELS 4b & 5a UNDERWOOD AREA REDEVELOPMENT PROJECT

LAUREL ST. HARTFORD, CT.

SUBMITTED	RECOMMENDED	APPROVED
PROJECT ENGINEER	DIVISION MANAGER	CITY ENGINEER

DRAWN JMMP — CHECKED — SCALE 1"=40' — DAYBOOK NO. 010990 — DATE: 10.12.85

1518 107

0 INCHES 1 2 3 4