1563-1

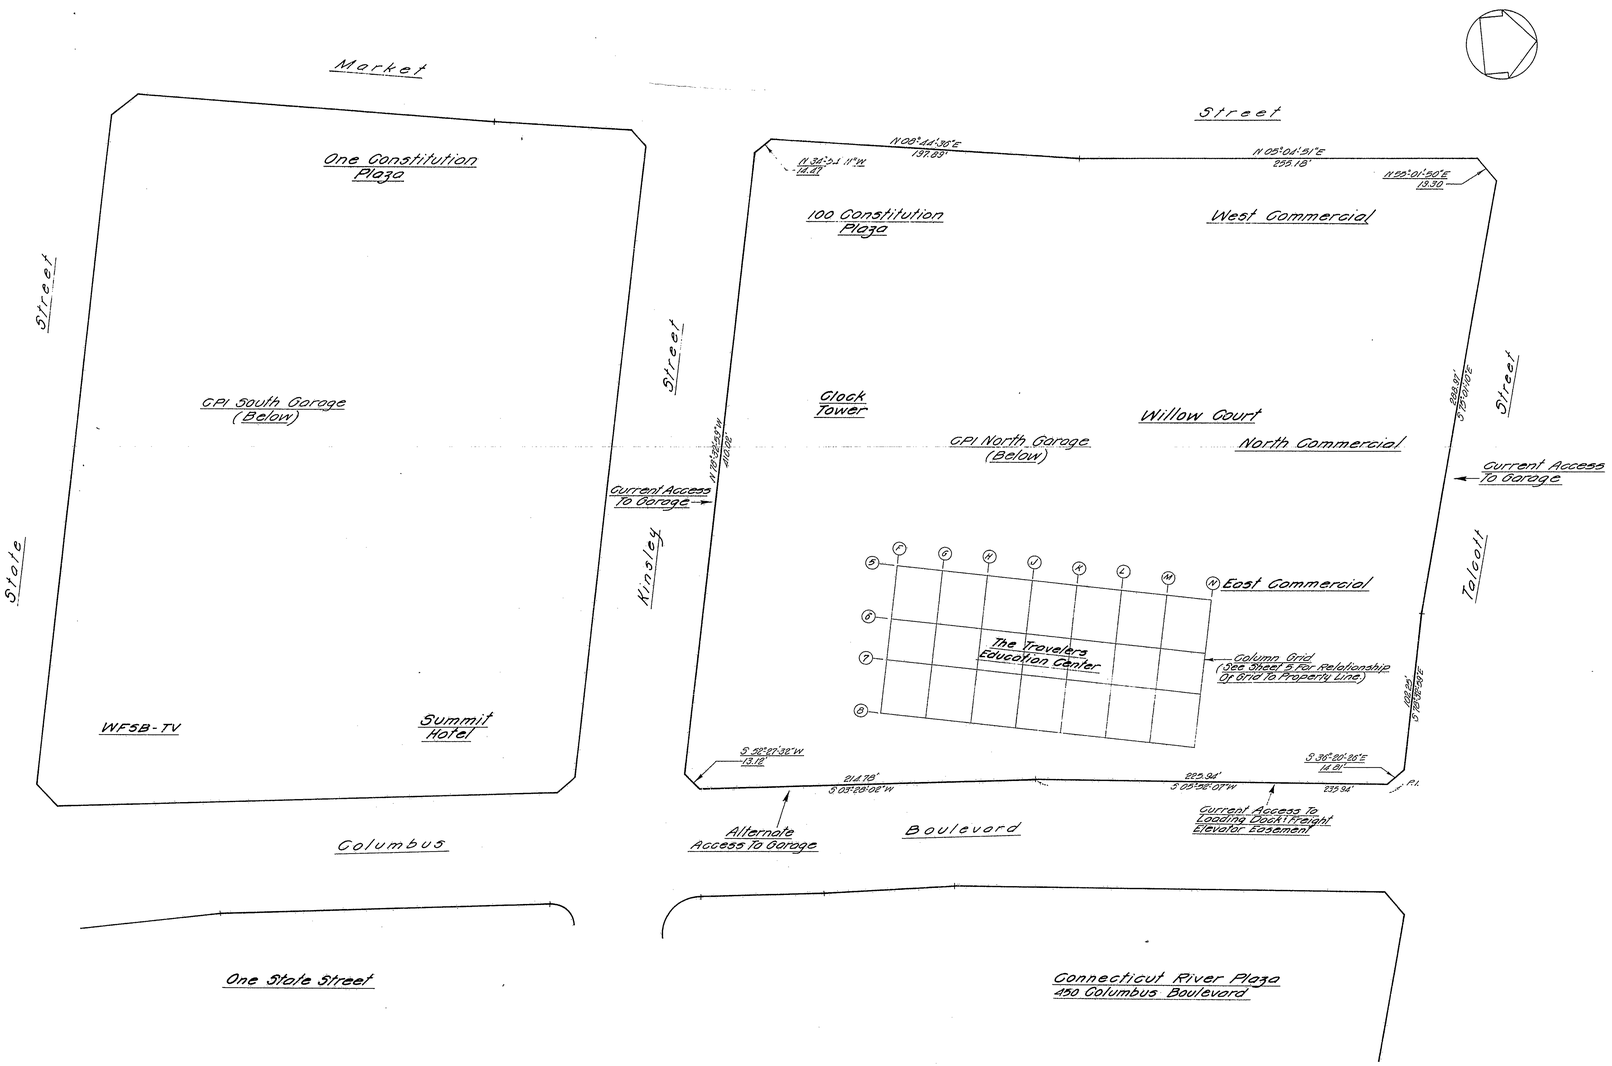

The portions of Columbus Blvd., State St., Market St., Kinsley St. and Talcott St. shown on this plan are established public streets of the City of Hartford.

11/6/96
Date

George F. Nilsson
City Engineer

No	Date	Description
1	10-18-96	Added Loading Dock note

Revisions

STATE OF CONNECTICUT
JOHN H. NILSON
No. 4142
REGISTERED LAND SURVEYOR

C. J. M.

Close, Jensen & Miller
Consulting Engineers, Land Planners & Surveyors
1137 Silas Deane Highway Wethersfield, Connecticut 06109

Property: The Travelers Education Center
200 Constitution Plaza
Hartford, Connecticut

Owner: Constitution Plaza Inc.
(A Wholly Owned Subsidiary Of The Travelers Corporation)
One Tower Square, Hartford, Connecticut

BLOCK DRAWING

BL

Designed	
Drawn	R.B.B.
Checked	W.H.S.
Scale	1"=40'
Date	SEPT. 1986
Sheet No.	2
Of	14
Job No.	5040
File No.	

32

0 INCHES 1 2 3 4

1563

EAST FILE CORP. BYRNE CO.

Oct 30 4 28 PM '96