1563-4

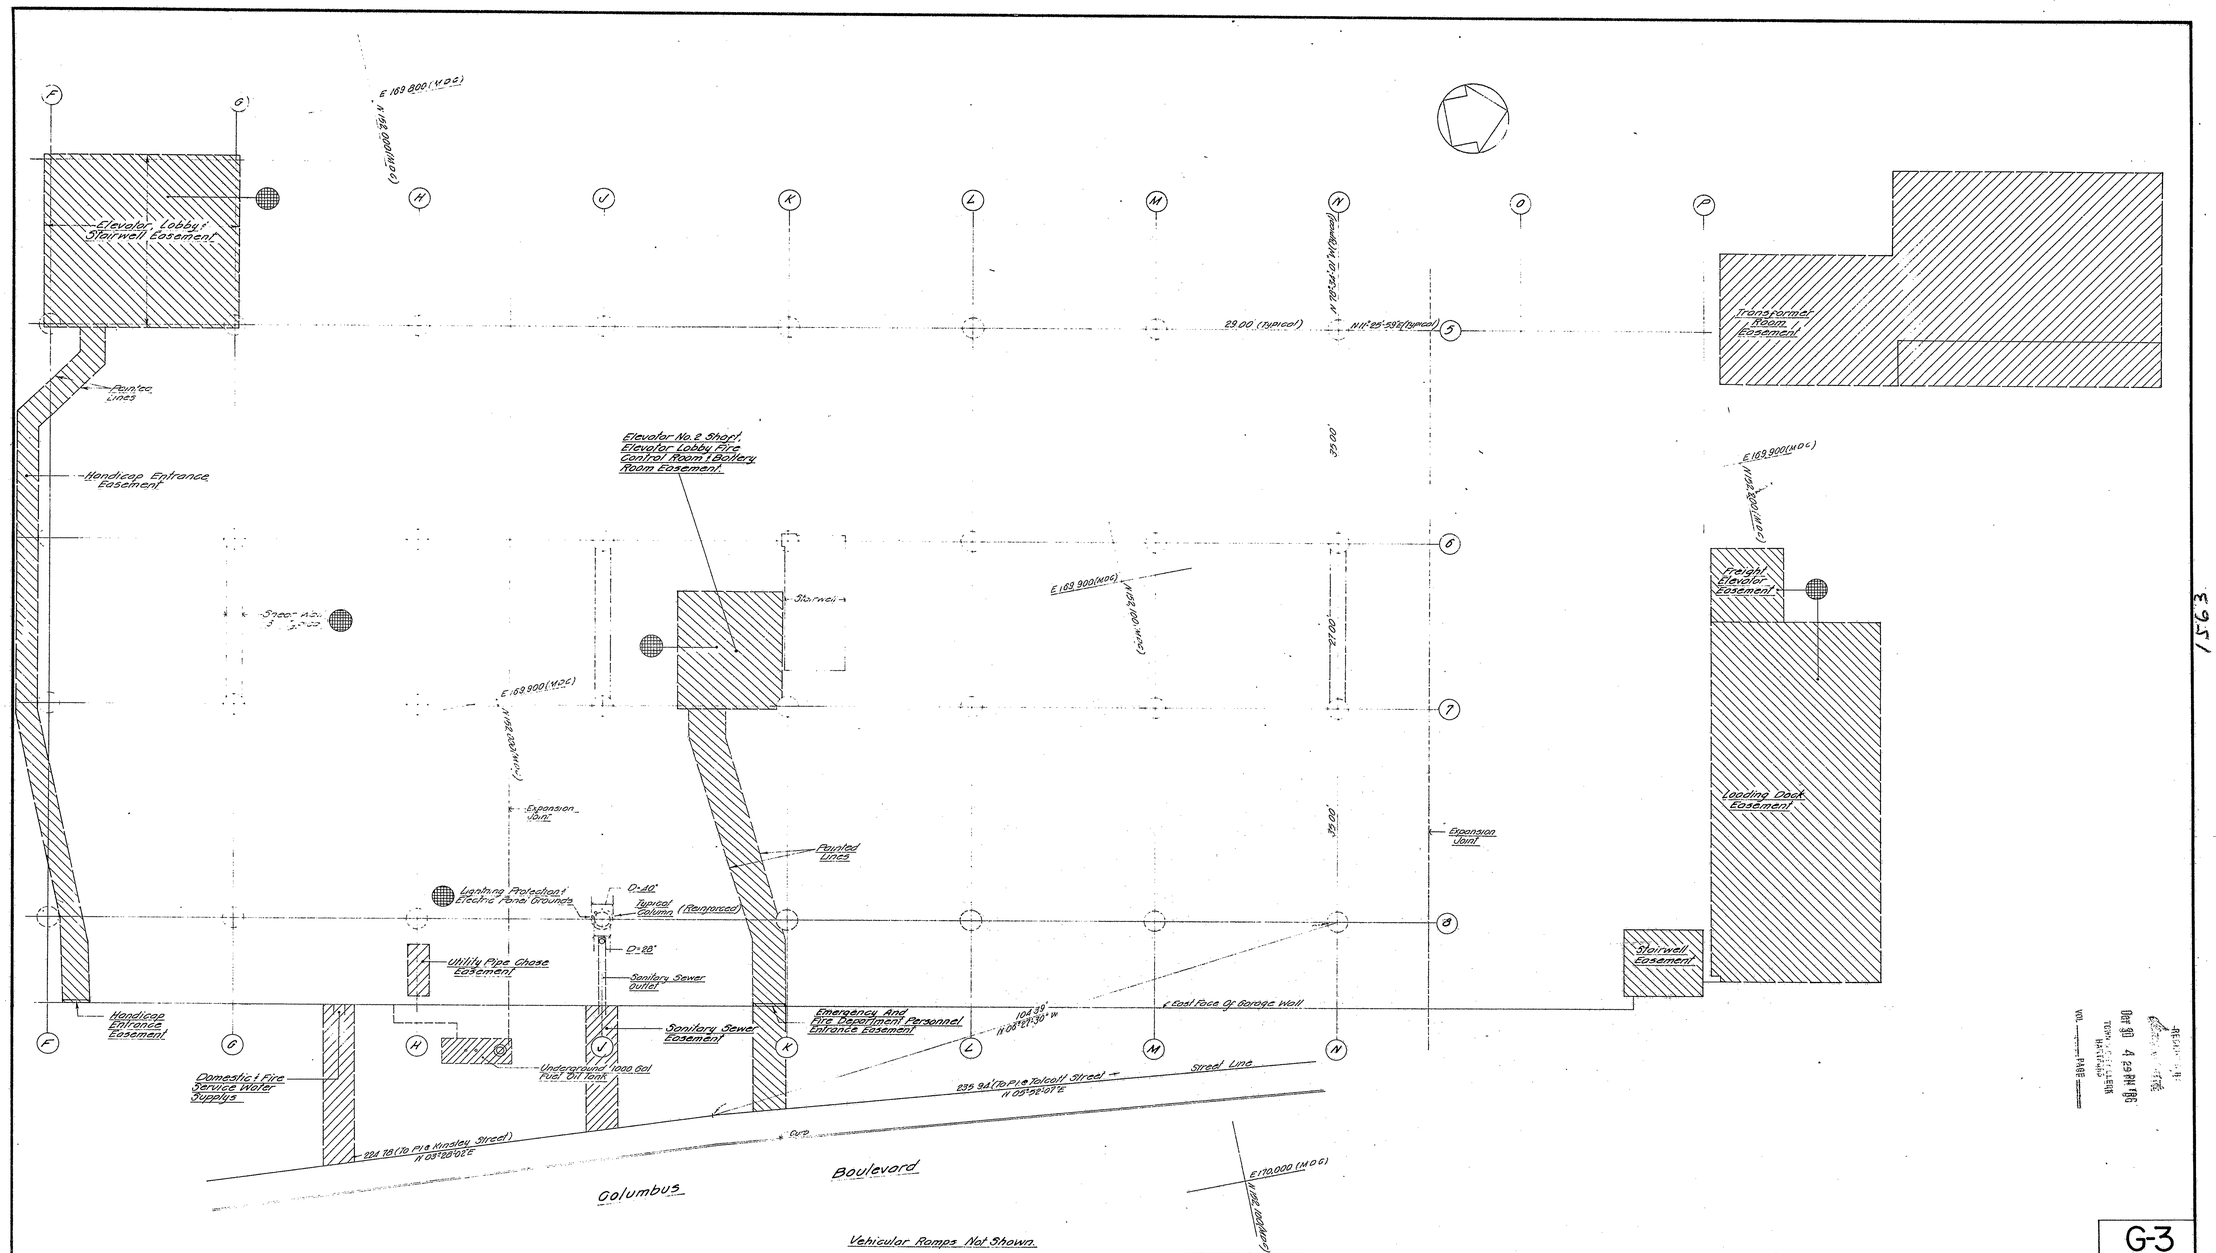


Columbus Blvd. mentioned on this plan is an established public street of the City of Hartford.

11/6/86 Date — City Engineer

| No. | Date | Description |
|---|---|---|
| 2 | 10-29-86 | Add use Patch To load Dock Freight Elev. |
| 1 | 10-21-86 | Certification Release |

Revisions

STATE OF CONNECTICUT — JOHN H. MILLER — No. 4142 — REGISTERED LAND SURVEYOR

C. J. M.

**Close, Jensen & Miller**
Consulting Engineers, Land Planners & Surveyors
1137 Silas Deane Highway Wethersfield, Connecticut 06109

Property: The Travelers Education Center
200 Constitution Plaza
Hartford, Connecticut

Owner: Constitution Plaza Inc.
(A Wholly Owned Subsidiary Of The Travelers Corporation)
One Tower Square, Hartford, Connecticut

GARAGE LEVEL G-3 (Columbus Boulevard Ground Level)

G-3

| | |
|---|---|
| Designed | |
| Drawn | R.B.B. |
| Checked | W.H.S. |
| Scale | 1"=20' |
| Date | Oct. 1986 |
| Sheet No. | 5 |
| Of | 14 |
| Job No. | 5040 |
| File No. | |

1563

32

0 INCHES 1 2 3 4