1563-10

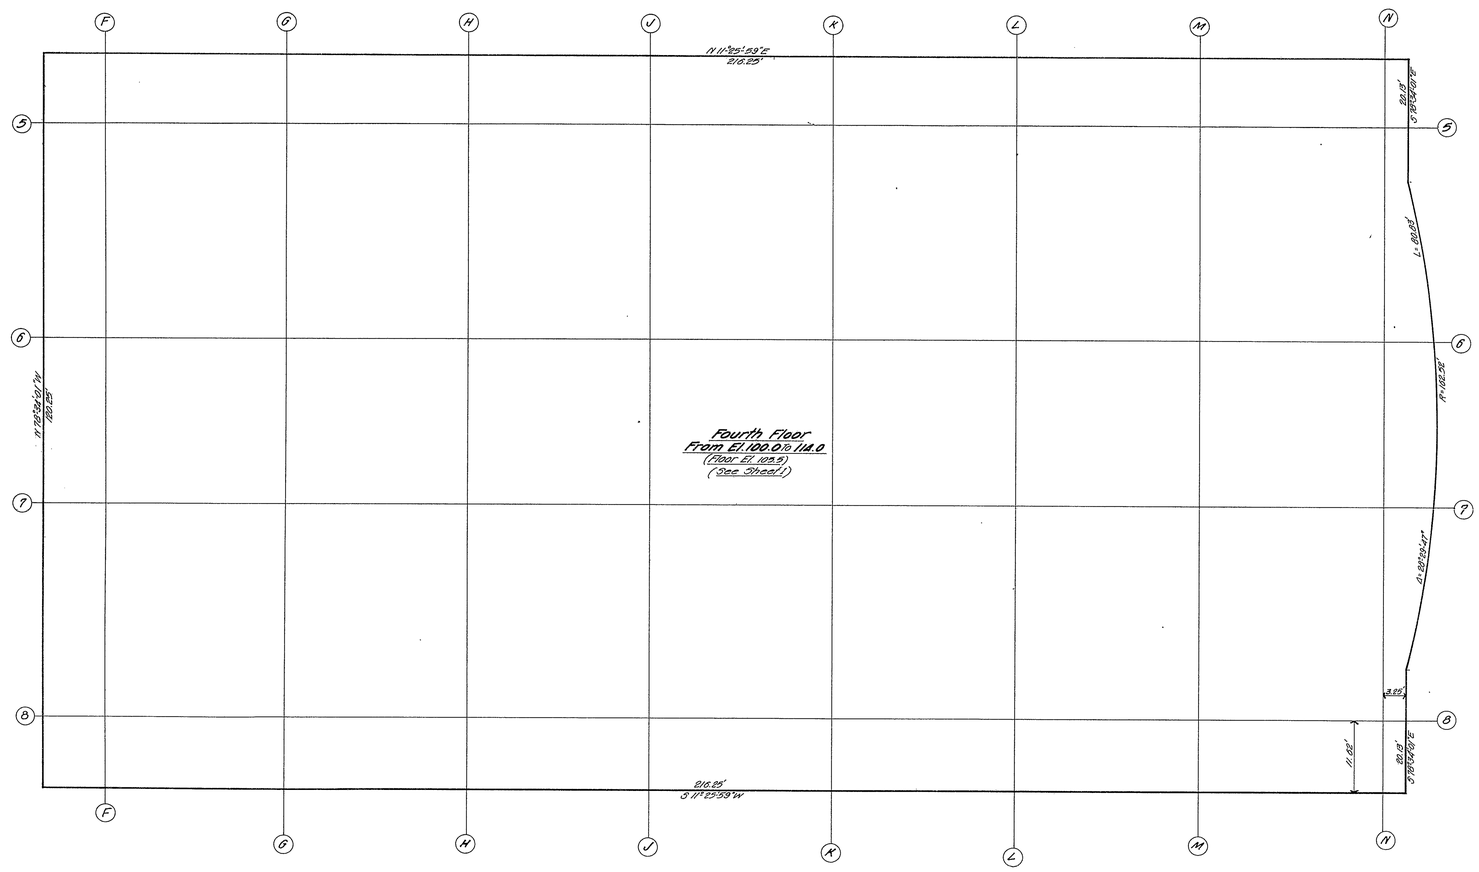

Boulevard (Below)

Columbus

For Dimensions and Location Of Column Grid See Sheet 3

Elevations Refer To M.D.C. Datum

Columbus Blvd. mentioned on this plan is on established public street of the City of Hartford.

11/6/1986
Date

City Engineer

No.	Date	Description
		Revisions

No.	Date	Description
1	10.23.86	Certification Release
		Revisions

STATE OF CONNECTICUT — JOHN H. MILLER — No. 4142 — REGISTERED LAND SURVEYOR

C. J. M.

Close, Jensen & Miller
Consulting Engineers, Land Planners & Surveyors
1137 Silas Deane Highway Wethersfield, Connecticut 06109

Property: The Travelers Education Center
200 Constitution Plaza
Hartford Connecticut

Owner: Constitution Plaza Inc.
(A Wholly Owned Subsidiary Of The Travelers Corporation)
One Tower Square, Hartford Connecticut

FOURTH FLOOR

4th.

Designed	
Drawn	R.B.B.
Checked	W.H.G.
Scale	1"=10'
Date	Aug. 1986
Sheet No.	11
Of	14
Job No.	2010
File No.	

1563

1563

Oct 30 4 20 PM '86

VOL. ____ PAGE ____

0 INCHES 1 2 3 4