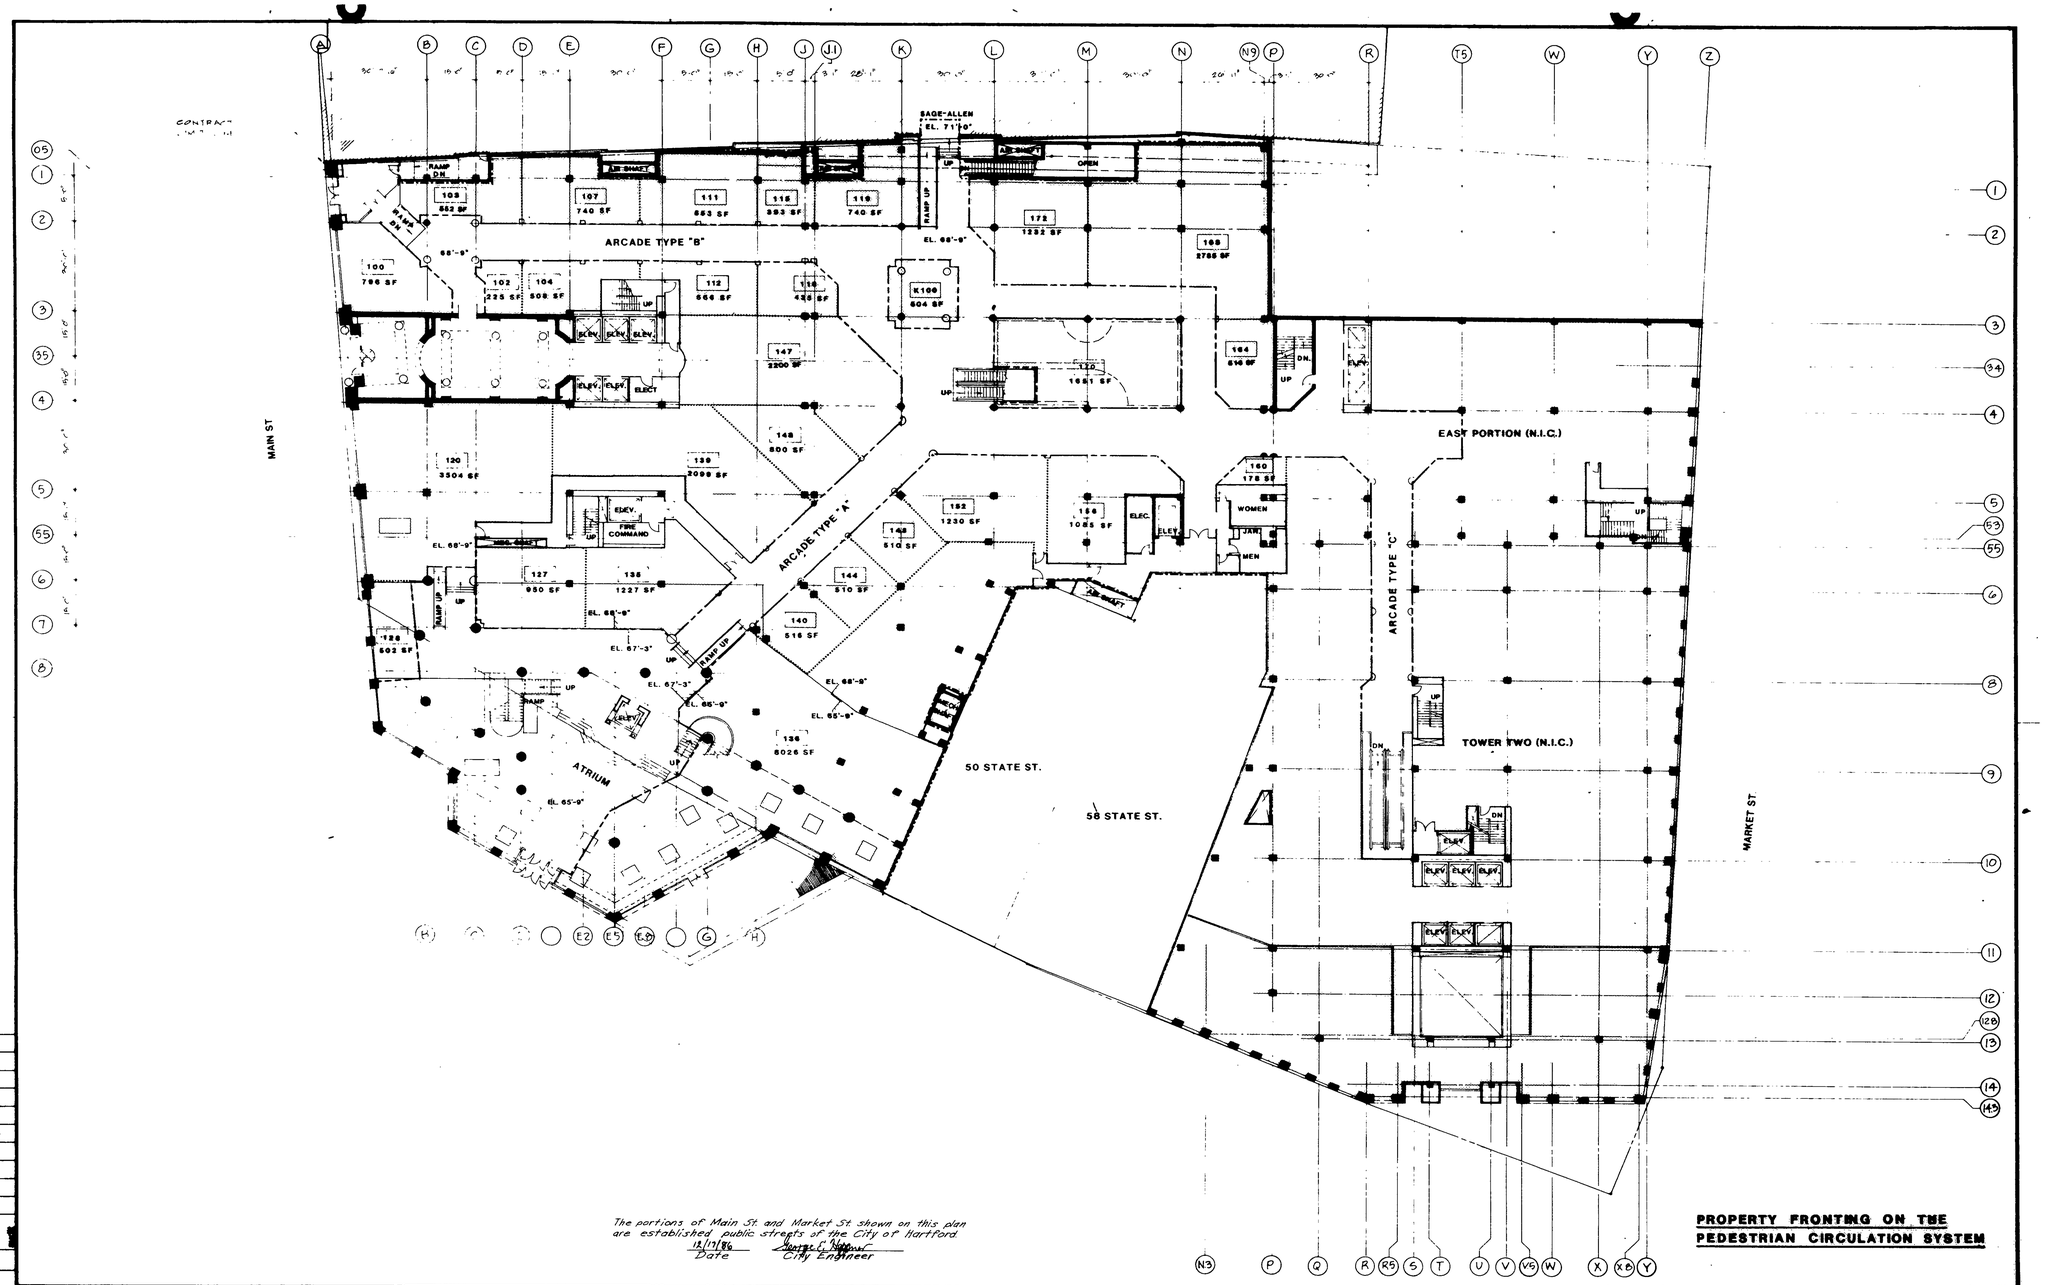

The portions of Main St. and Market St. shown on this plan are established public streets of the City of Hartford.

12/17/86 Date

City Engineer

PROPERTY FRONTING ON THE PEDESTRIAN CIRCULATION SYSTEM

MATERIAL & SYMBOL SCHEDULE

PLAN NORTH

KEY PLAN

REVISIONS		
NO.	DESCRIPTION	DATE

PAVILION HARTFORD · CONNECTICUT

[redacted] INC · ARCHITECTS · AIA

281 FARMINGTON AVENUE · P.O. BOX H · FARMINGTON · CONNECTICUT [redacted] · TELEPHONE [redacted]

STATE OF CONNECTICUT · NO. [redacted] · REGISTERED ARCHITECT

[redacted]

RETAIL AREAS - STREET LEVEL FLOOR

EXHIBIT 1

NONE — SCALE

12/4/86 — DATE

ALL — SHEET

CAG. — DRAWN

1575

0 INCHES 1 2 3 4

basic overlay screen

1575

© 1986 ADD TYPE INC.