1592-1

RECEIVED BY
Feb 18 2 57 PM '87
TOWN & CITY CLERK
HARTFORD
VOL ____ PAGE ____

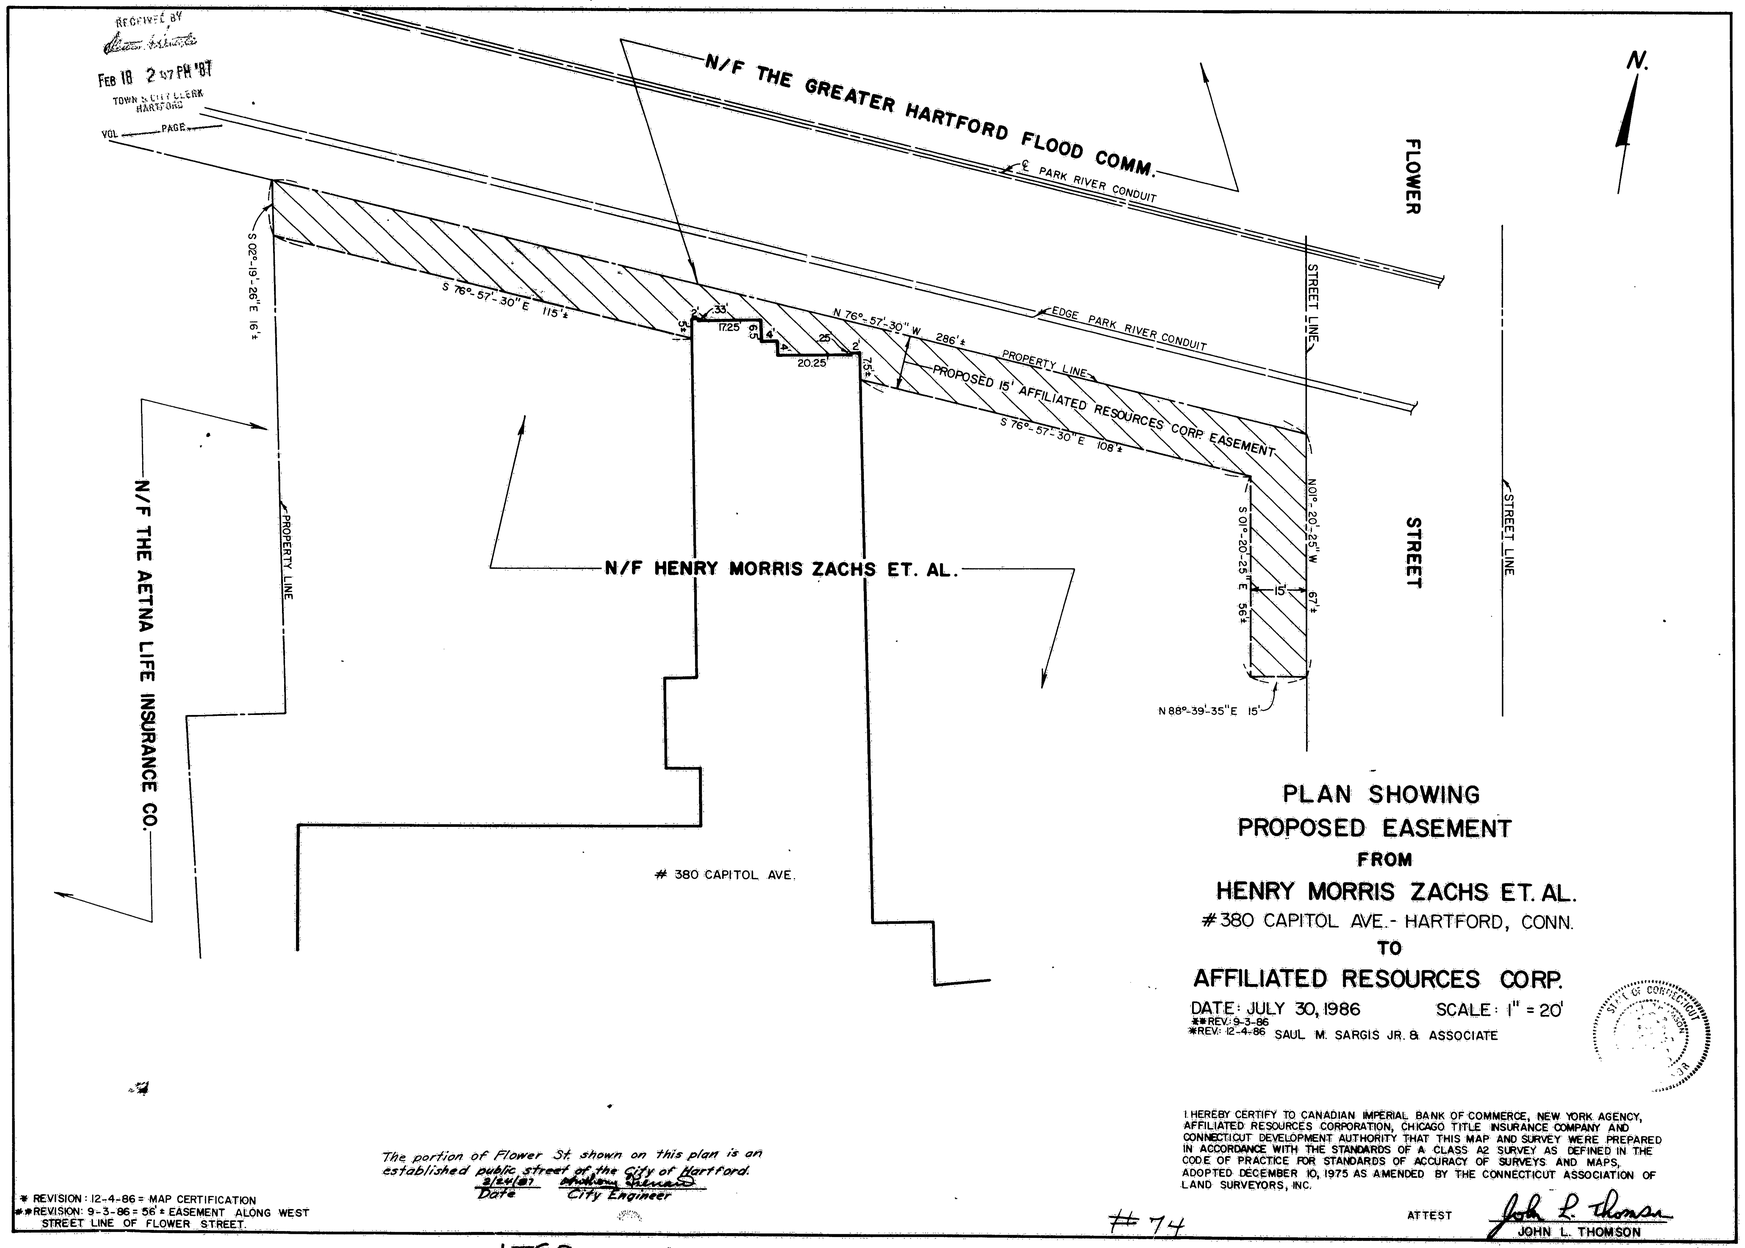

PLAN SHOWING PROPOSED EASEMENT

FROM

HENRY MORRIS ZACHS ET. AL.

#380 CAPITOL AVE.- HARTFORD, CONN.

TO

AFFILIATED RESOURCES CORP.

DATE: JULY 30, 1986 SCALE: 1" = 20'

**REV: 9-3-86
*REV: 12-4-86 SAUL M. SARGIS JR. & ASSOCIATE

STATE OF CONNECTICUT

I HEREBY CERTIFY TO CANADIAN IMPERIAL BANK OF COMMERCE, NEW YORK AGENCY, AFFILIATED RESOURCES CORPORATION, CHICAGO TITLE INSURANCE COMPANY AND CONNECTICUT DEVELOPMENT AUTHORITY THAT THIS MAP AND SURVEY WERE PREPARED IN ACCORDANCE WITH THE STANDARDS OF A CLASS A2 SURVEY AS DEFINED IN THE CODE OF PRACTICE FOR STANDARDS OF ACCURACY OF SURVEYS AND MAPS, ADOPTED DECEMBER 10, 1975 AS AMENDED BY THE CONNECTICUT ASSOCIATION OF LAND SURVEYORS, INC.

ATTEST John L. Thomson
JOHN L. THOMSON

The portion of Flower St. shown on this plan is an established public street of the City of Hartford.
2/24/87 Anthony Palmieri
Date City Engineer

* REVISION: 12-4-86 = MAP CERTIFICATION
**REVISION: 9-3-86 = 56'± EASEMENT ALONG WEST STREET LINE OF FLOWER STREET.

#74

1592

EASI FILE CORP. IRVINE, CA

1592

0 INCHES 1 2 3 4