EASI FILE CORP IRVINE CA EFH 34

1621

1621-1

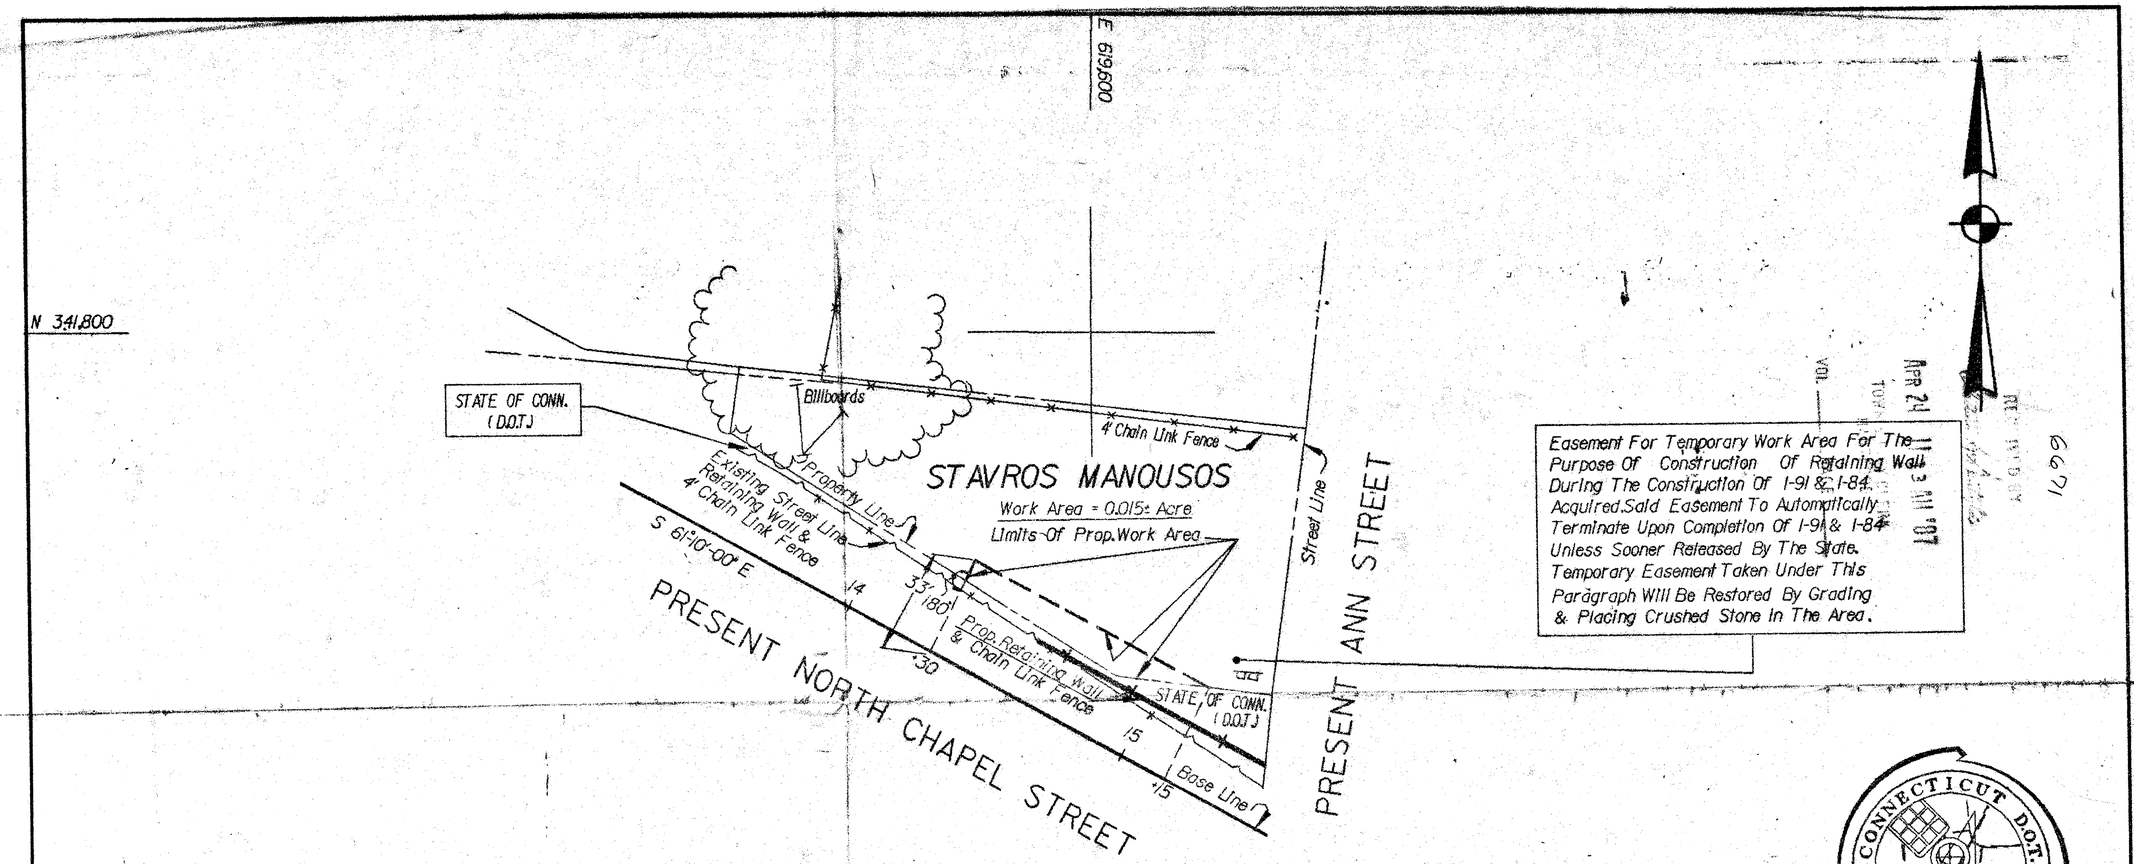

CONNECTICUT D.O.T. OFFICE OF ENGINEERING COMPUTER AIDED DESIGN

I-84-4-(118)61

The portions of Chapel St. No. and Ann St. shown on this plan are established public streets of the City of Hartford.

4/29/87 Anthony Pierno
Date City Engineer

I HEREBY CERTIFY THAT THIS MAP AND SURVEY ARE SUBSTANTIALLY CORRECT AND WERE PREPARED IN ACCORDANCE WITH THE STANDARDS OF A CLASS D SURVEY AS DEFINED IN THE CODE OF PRACTICE FOR STANDARDS OF ACCURACY OF SURVEYS AND MAPS. ADOPTED DECEMBER 10, 1975 AS AMENDED BY THE CONNECTICUT ASSOCIATION OF LAND SURVEYORS INC. TO THE BEST OF MY KNOWLEDGE AND BELIEF.

Michael J. Parsons
TITLE Trans. Div. Engr. (Surveys)
DATE Sept., 1986

CITY OF HARTFORD

MAP SHOWING EASEMENT ACQUIRED FROM

STAVROS MANOUSOS

BY

THE STATE OF CONNECTICUT

INTERSTATE ROUTES 91 & 84

SCALE 1" = 40'
ROBERT W. GUBALA
TRANSPORTATION CHIEF ENGINEER

SEPTEMBER 19 86
BUREAU OF HIGHWAYS

Drawn By G.J.A.	Date 9/11/86
Checked By A.P.D.	Date 9/12/86
File: P06337508.PM	

DATE	REVISION	REQ.BY
10/3/86	Title	W.J.S.

TOWN NO. 63
PROJECT NO. 63-375
SERIAL NO. 8
SHEET 1 OF 1

1621

0 INCHES 1 2 3 4