FASI FILE CORP. IRVINE, CA EFH 34

1649

ENG-25A ED 7-82

REGISTERED
Sep 24 11 23 AM '87
TOWN CLERK
VOL. ____ PAGE ____

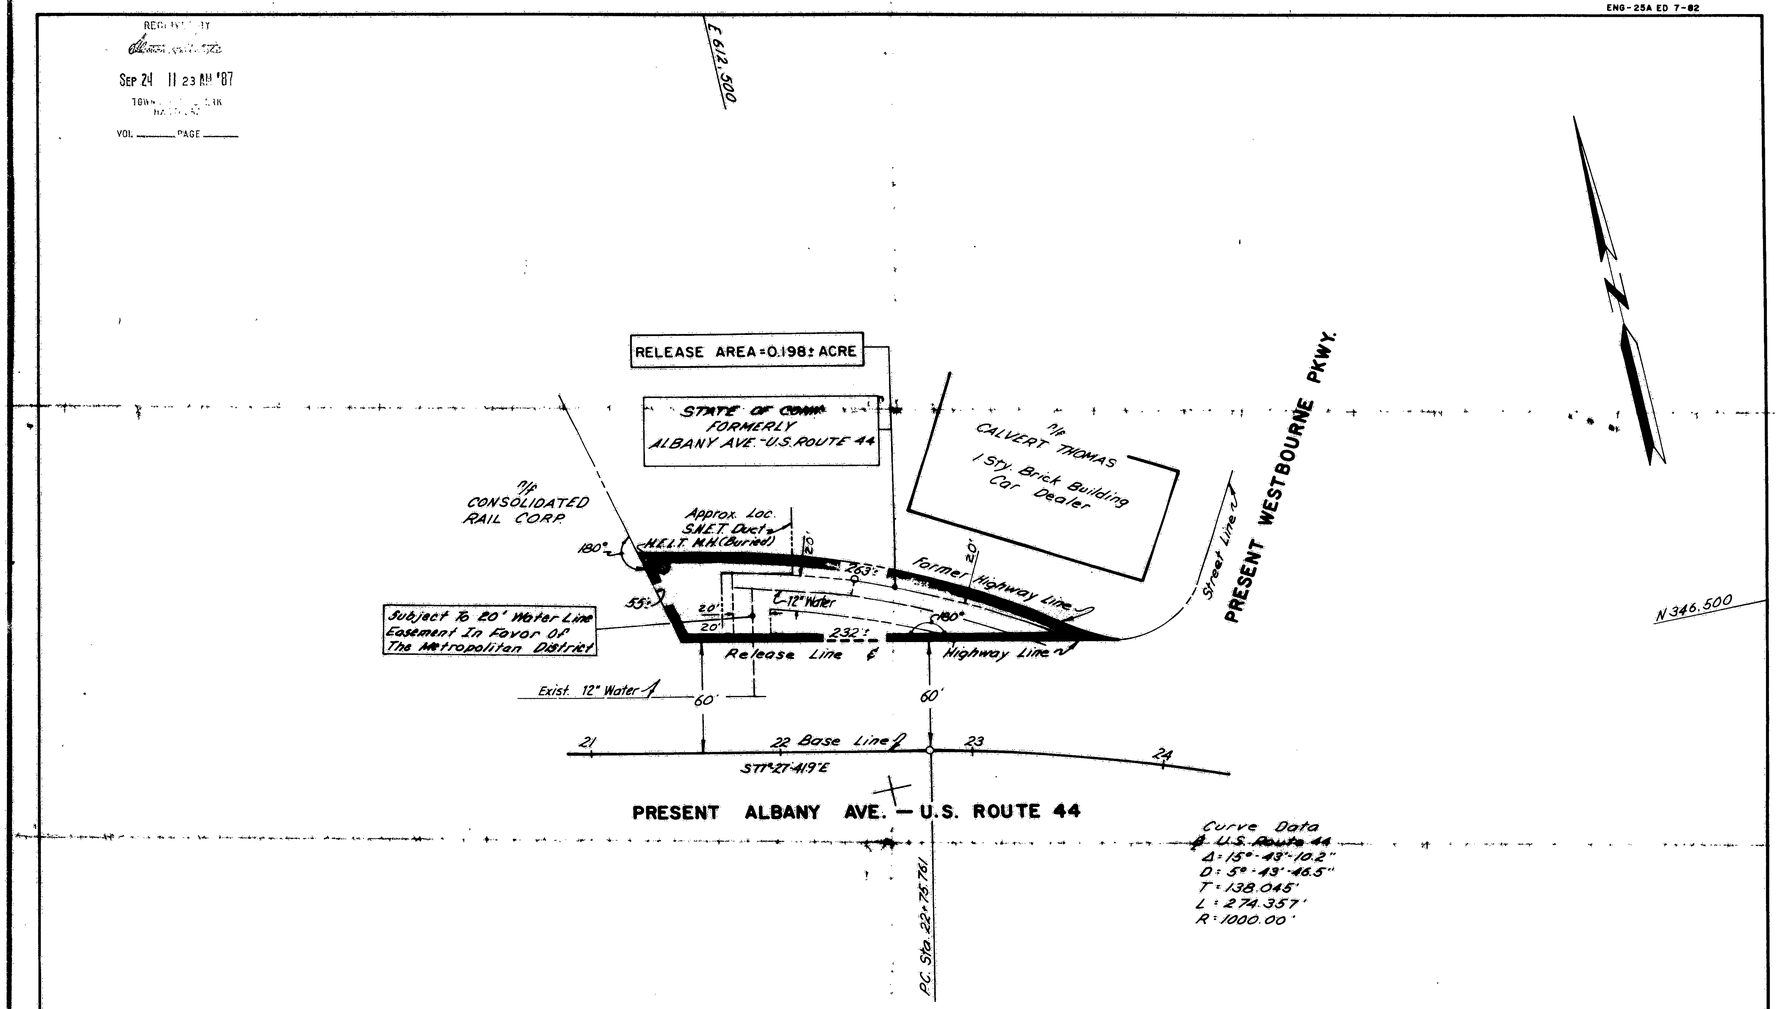

Curve Data
℄ U.S. Route 44
Δ = 15°-43'-10.2"
D = 5°-43'-46.5"
T = 138.045'
L = 274.357'
R = 1000.00'

DATE	REVISION	REQ. BY

The portions of Westbourne Pkwy. and Albany Ave. shown on this plan are established public streets of the City of Hartford. Albany Ave. is State maintained.

10/2/87 Date — City Engineer

Drawn By G.L.A. Date 4-1-86
Checked By A.P.D. Date 4-2-86

TOWN NO. 63
PROJECT NO. 63-Misc.
SERIAL NO. 44
SHEET 1 OF 1

I HEREBY CERTIFY THAT THIS MAP IS SUBSTANTIALLY CORRECT TO THE BEST OF MY KNOWLEDGE AND BELIEF
Michael J. Parsons
TITLE Trans. Div. Engr. (Surveys)
DATE April, 1986

TOWN OF HARTFORD

MAP SHOWING LAND RELEASED TO

CALVERT THOMAS

BY

THE STATE OF CONNECTICUT

U.S. ROUTE 44

SCALE 1" = 40' APRIL 1986

ROBERT W. GUBALA
TRANSPORTATION CHIEF ENGINEER - BUREAU OF HIGHWAYS

1649

0 INCHES 1 2 3 4