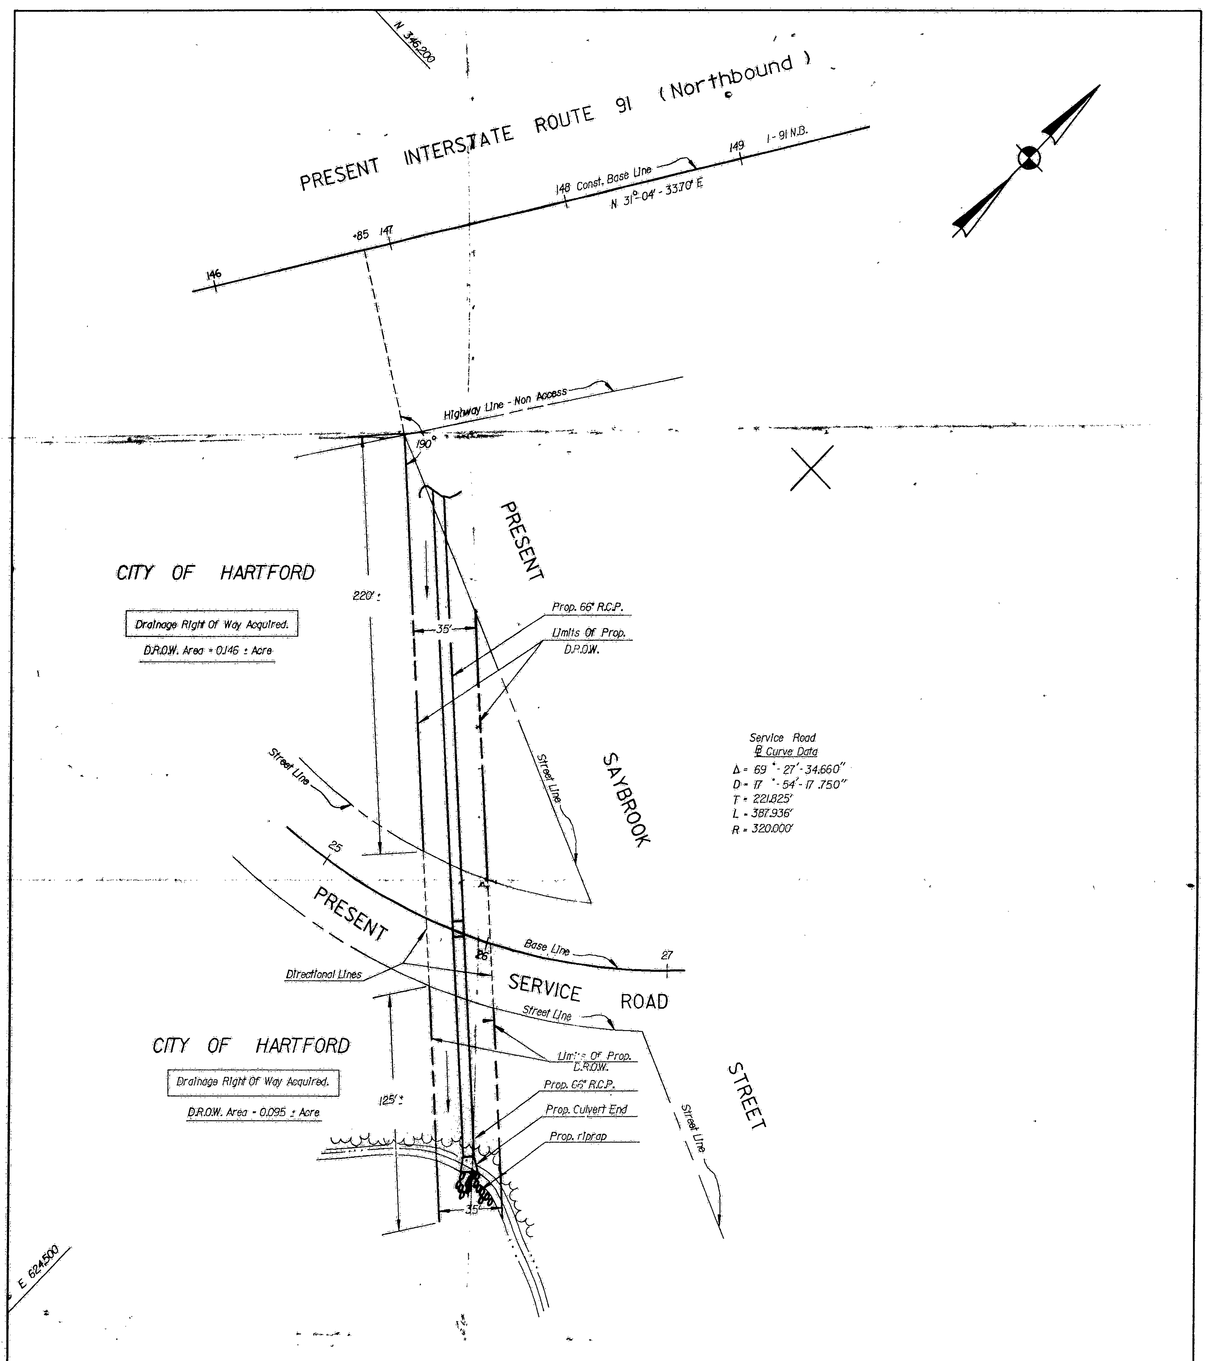

The property shown on this plan is east of Service Rd. East Branch an established public street of the City of Hartford.
The portion of present Service Rd. shown will become an established public street of the City of Hartford.

10/9/87 Date — City Engineer

SEP 23 9 29 AM '87
TOWN HARTFORD
VOL. ____ PAGE ____

CONNECTICUT DOT — OFFICE OF ENGINEERING

I-91-3(109)38

TOWN OF HARTFORD
MAP SHOWING EASEMENT ACQUIRED FROM
CITY OF HARTFORD
BY
THE STATE OF CONNECTICUT
WIDENING OF INTERSTATE ROUTE 91

SCALE 1" = 40'
August 19 87

Drawn By G.J.A.	Date 8/8/87		
Checked By BEZR	Date 8/8/87		
File: P6335835M.SUP			

DATE	REVISION	REQ.BY

TOWN NO. 63
PROJECT NO. 63-358
SERIAL NO. 35 M
SHEET 1 OF 1

Michael J. Pareri
TITLE Transportation Engineer
DATE August, 1987

1652

1652