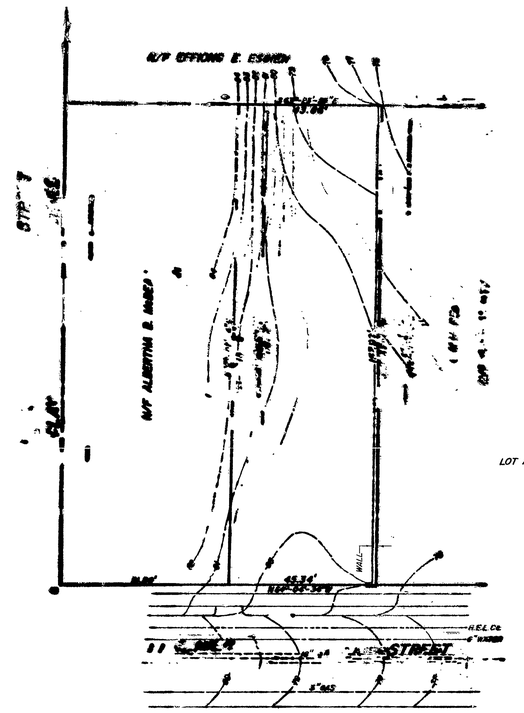

LOT AREA = 7,056.7 Sq. Ft.

I HEREBY DECLARE THAT THIS MAP IS SUBSTANTIALLY CORRECT. THIS MAP AND SURVEY WERE PREPARED IN ACCORDANCE WITH THE STANDARDS OF A CLASS A-2 SURVEY AS DEFINED IN THE "RECOMMENDED STANDARDS FOR SURVEYS AND MAPS IN THE STATE OF CONNECTICUT" AS PREPARED AND ADOPTED BY THE CONNECTICUT ASSOCIATION OF LAND SURVEYORS, INC., ON SEPTEMBER 13, 1984.

L.S. 9675

GERHIE DUBIEL — CONN. LICENSED L.S. NO. 9675

The portions of Clay St. and Elmer St. shown on this map are established public streets of the City of Hartford.

11/4/87 — Date

City Engineer

STATE OF CONNECTICUT — GERHIE DUBIEL — No. 9675 — LICENSED LAND SURVEYOR

No.	Date	Description
		Revisions

SURVEY FOR

NELSON – CLARK ASSOCIATES

22-24 ELMER STREET

HARTFORD, CONNECTICUT

SCALE: 1" = 20' — APRIL 8, 1987

DUBIEL ASSOCIATES — EAST HARTFORD, CONNECTICUT — PROJECT NO. 2611 — SHEET NO. 1 OF 1

1661

158