1715

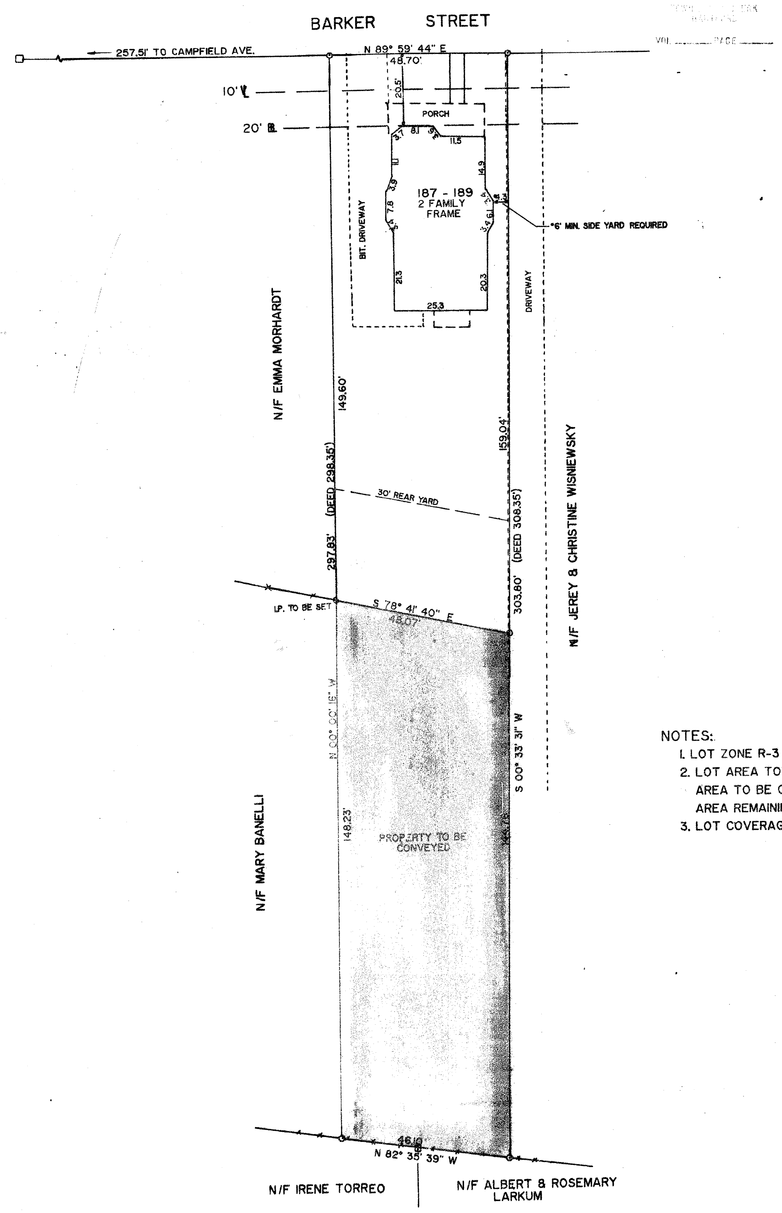

NOTES:

1. LOT ZONE R-3
2. LOT AREA TOTAL = 14,704.8 SQ.FT.
   AREA TO BE CONVEYED = 6,806.6 SQ.FT.
   AREA REMAINING = 7,398.2 SQ.FT.
3. LOT COVERAGE = 17.3%±.

The portion of Barker St shown on this plan is an established public street of the City of Hartford.

4/25/88 — Anthony Genua
Date — City Engineer

I HEREBY DECLARE THAT THIS MAP AND SURVEY WERE PREPARED IN ACCORDANCE WITH THE STANDARDS OF A CLASS A-2 SURVEY AS DEFINED IN THE CODE OF PRACTICE FOR STANDARDS OF ACCURACY OF SURVEYS AND MAPS, ADOPTED DECEMBER 10, 1975 AS AMENDED BY THE CONNECTICUT ASSOCIATION OF LAND SURVEYORS, INC.

Kenneth A. Herbert — SURVEYOR
3/16/88 — DATE
8498 — REGISTRATION NO.

DECLARATION VALID ONLY ON MAPS BEARING EMBOSSED SURVEYOR'S SEAL

HALLISEY & HERBERT
CIVIL ENGINEERS & LAND SURVEYORS
1850 SILAS DEANE HIGHWAY, ROCKY HILL, CONNECTICUT

PLAN OF PROPERTY OF
FRANCES M. McMAHON
187 - 189 BARKER STREET
HARTFORD, CONNECTICUT

DRAWN	J.P.C.
CHECKED	P.A.H.
DATE	03/14/88
SCALE	1" = 20'
SHEET	1 OF 1
JOB NO.	1608

REVISIONS

1715 54