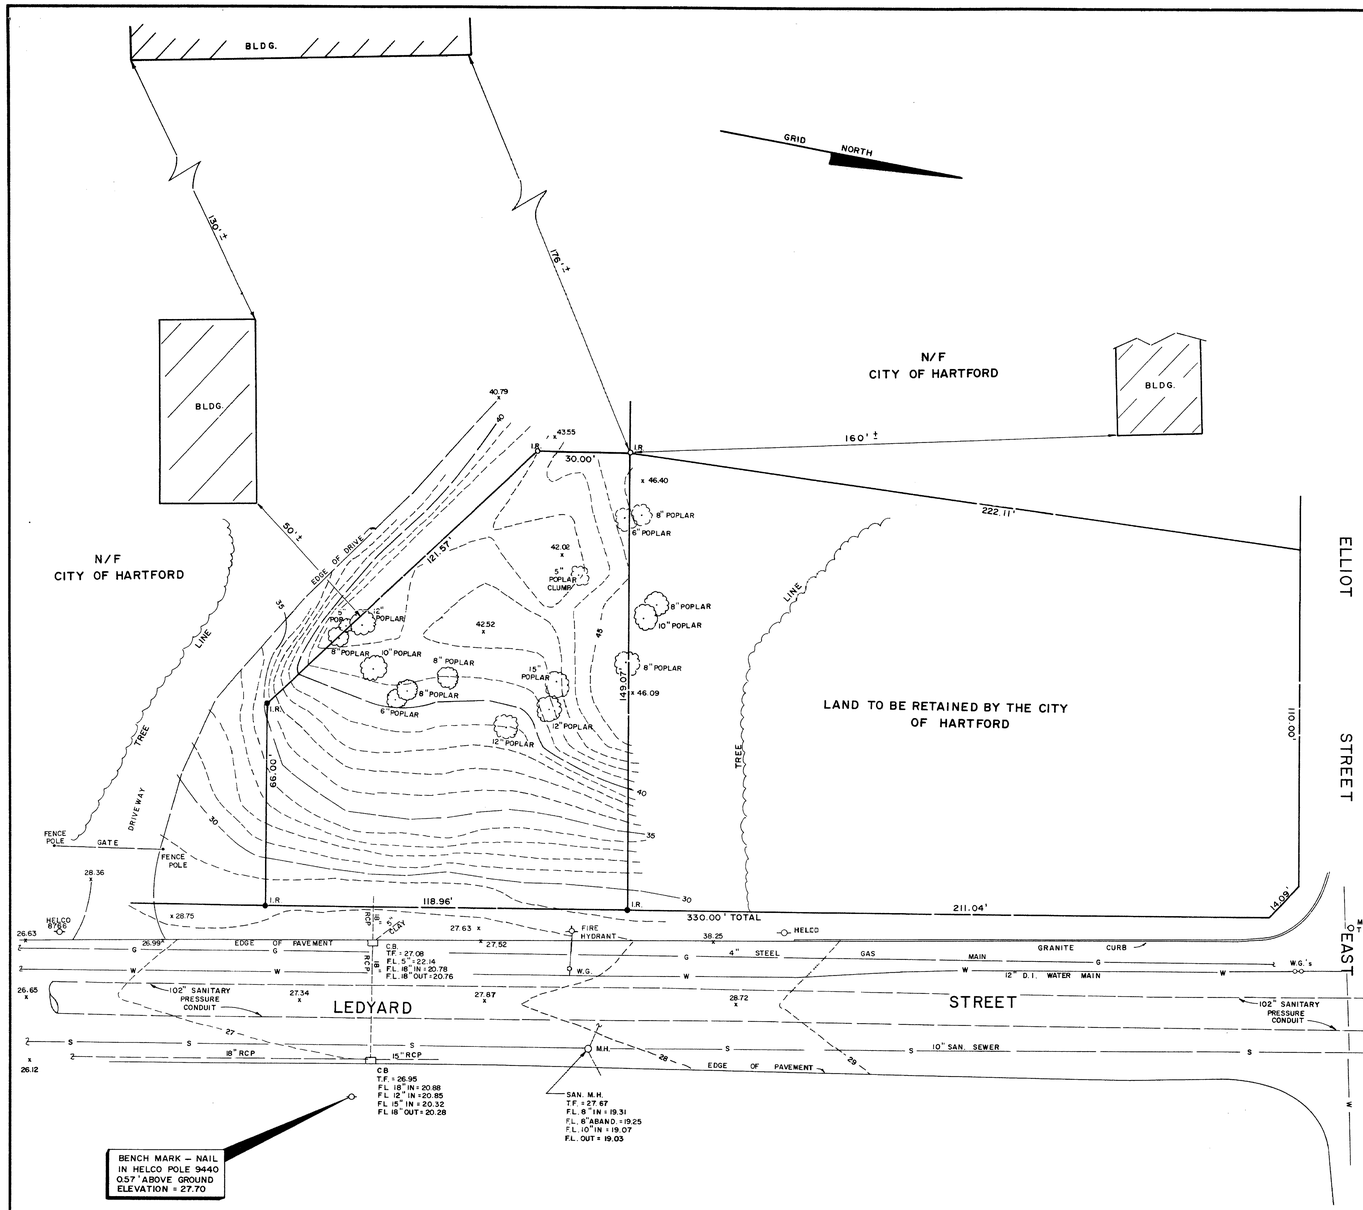

NOTE

Underground facilities, structures and utilities have been plotted from field surveys, provided mapping and records and parol testimony. The locations shown hereon must be considered as approximate in nature. Additionally, there may exist on the site other utilities and structures the existence of which are not known to the undersigned. Size and location of all underground utilities must be field verified by appropriate authorities prior to construction.

THE DECLARATION STATED HEREON IS CONSIDERED INVALID UNLESS THE MAP BEARS THE IMPRESSION TYPE SEAL AND ORIGINAL SIGNATURE OF THE SURVEYOR/ ENGINEER WHOSE NAME AND REGISTRATION NUMBER APPEAR BELOW.

I HEREBY DECLARE THAT TO THE BEST OF MY KNOWLEDGE, INFORMATION AND BELIEF, THIS MAP IS SUBSTANTIALLY CORRECT. THIS MAP AND SURVEY WERE PREPARED IN ACCORDANCE WITH THE STANDARDS OF A CLASS T-2 SURVEY AS DEFINED IN THE "RECOMMENDED STANDARDS FOR SURVEYS AND MAPS IN THE STATE OF CONNECTICUT" AS PREPARED AND ADOPTED BY THE CONNECTICUT ASSOCIATION OF LAND SURVEYORS, INC., ON SEPTEMBER 13, 1984.

RICHARD MEEHAN L.L.S. 12330

0 20 40 60 80 100 120

LEGEND

O I.R.	5/8" IRON ROD TO BE SET
—35—	EXISTING CONTOUR
28.72 x	EXISTING SPOT ELEVATION
SAN. M.H.	SANITARY MANHOLE
C.B.	CATCH BASIN
T.F.	TOP FRAME
F.L.	FLOW LEVEL
W.G.	WATER GATE
● I.R.	5/8" IRON ROD

The portions of Ledyard St. and Elliott St East shown on this plan are established public streets of the City of Hartford.

3/20/89 — Date

Anthony Ferrara — City Engineer

REVISION	DATE

STATE OF CONNECTICUT — RICHARD MEEHAN — No. 12330 — LICENSED LAND SURVEYOR

MEEHAN ASSOCIATES
Consulting Engineers — Surveyors, P.C.
387 North Main Street • Manchester, CT 06040

PLAN PREPARED FOR

SOUTHERN NEW ENGLAND TELEPHONE COMPANY

LEDYARD STREET — HARTFORD, CT.

TOPOGRAPHIC/UTILITY PLAN

SCALE: 1" = 20'	DESIGN:	FILE NO.	SHEET NO.
DATE: 8-23-88	DRAFT: SLH	88228	2 OF 2

1836

1836