RECEIVED BY
Aug 10 1 51 PM '89
TOWN & CITY CLERK
HARTFORD
VOL. ____ PAGE ____

NOTE:

INFORMATION ON THIS DRAWING TAKEN IN PART FROM MAP ENTITLED "PLAN SHOWING CAPITOL DISTRICT ENERGY CENTER, CAPITOL AVE., HARTFORD, CONN., CAPITOL DISTRICT ENERGY CENTER COGENERATION ASSOCIATION, JUNE 16, 1989, SCALE - 1" = 20'" BY JOHN F. THOMSON - LAND SURVEYOR.

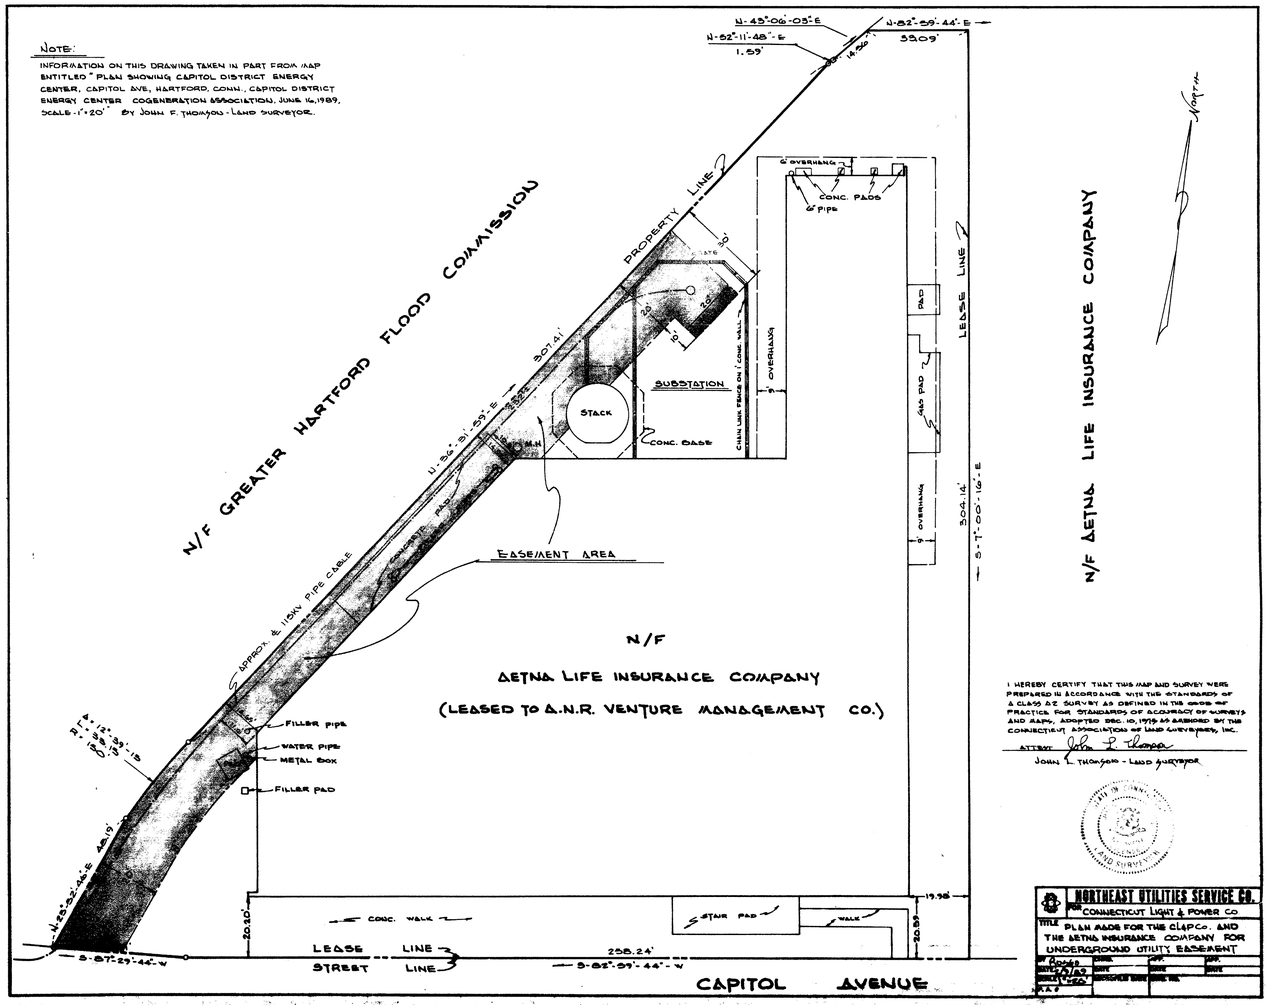


I HEREBY CERTIFY THAT THIS MAP AND SURVEY WERE PREPARED IN ACCORDANCE WITH THE STANDARDS OF A CLASS A2 SURVEY AS DEFINED IN THE CODE OF PRACTICE FOR STANDARDS OF ACCURACY OF SURVEYS AND MAPS, ADOPTED DEC. 10, 1976 AS ADVISED BY THE CONNECTICUT ASSOCIATION OF LAND SURVEYORS, INC.

ATTEST: John F. Thomson
JOHN F. THOMSON - LAND SURVEYOR

The portion of Capital Ave. shown on this plan is an established public street of the City of Hartford.

4/14/89 — Date
W. Anthony Fusco — City Engineer

1843

23