WARNING: THESE PLANS NOT TO BE USED FOR LOCATION OF UNDERGROUND UTILITIES - CALL BEFORE YOU DIG 1-800-922-4455 TWO WORKING DAYS BEFORE YOU DIG.

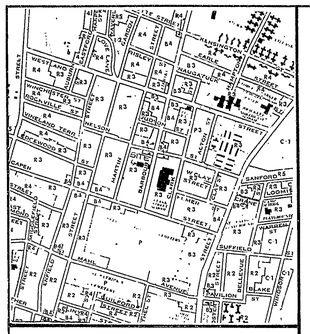

LOCATION MAP
SCALE 1" = 1000'

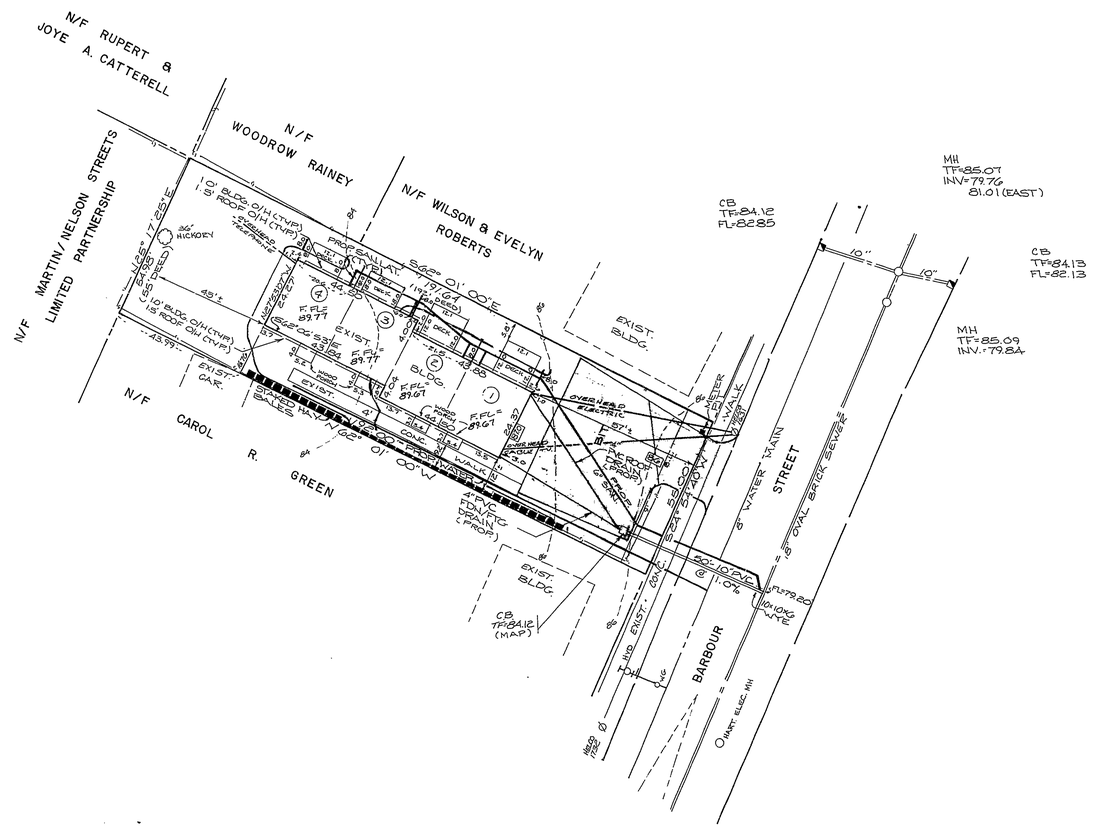

ELEVATIONS BASED ON USG&GS DATUM 1977 FROM M.D.C. CONTROL.

LOT AREA = 10,534 S.F.

REFERENCE IS MADE TO MAP ENTITLED: "SITE PLAN 71 BARBOUR STREET PREPARED FOR MERRITT BALDWIN HARTFORD, CONN." BY MEGSON AND HEAGLE C.E. & L.S. GLASTONBURY, CONN DATE 6-8-89 REV 4-25-90 SCALE 1" = 20' MAP NO. 79-89-1

EXHIBIT 3

"HOPE CONDOMINIUM"

PREPARED FOR

HARTFORD AREA HABITAT FOR HUMANITY, INC.

HARTFORD, CONN.

I HEREBY DECLARE THAT THIS MAP IS SUBSTANTIALLY CORRECT. THIS MAP AND SURVEY WERE PREPARED IN ACCORDANCE WITH THE STANDARDS OF A CLASS A-2 SURVEY AS DEFINED IN THE "RECOMMENDED STANDARDS FOR SURVEYS AND MAPS IN THE STATE OF CONNECTICUT" AS PREPARED AND ADOPTED BY THE CONNECTICUT ASSOCIATION OF LAND SURVEYORS, INC., ON SEPTEMBER 13, 1984 AND THAT THIS SURVEY CONTAINS ALL THE INFORMATION REQUIRED OF A SURVEY UNDER CONNECTICUT GENERAL STATUTES TITLE 47 SEC. 47-228 OF THE COMMON INTEREST OWNERSHIP ACT.

JOHN L. HEAGLE P.E. #09396 L.S. #9396

STATE OF CONNECTICUT JOHN L. HEAGLE No 9396 LICENSED LAND SURVEYOR

STATE OF CONNECTICUT JOHN L. HEAGLE No 9396 LICENSED PROFESSIONAL ENGINEER

NOTE: REFER TO EXHIBIT 4 OF THE CONDOMINIUM DOCUMENTS FOR INDIVIDUAL UNIT DIMENSIONS.

The portion of Barbour St shown on this plan is an established public street of the City of Hartford.
12/14/90 Date
City Engineer

DRAWN BY: M. D. P	MEGSON & HEAGLE CIVIL ENGINEERS & LAND SURVEYORS GLASTONBURY, CONN.		
CHECKED BY: A.D.T.	DATE 10-2-90	SCALE 1" = 20'	MAP NO 79-89-1

140 1960

0 INCHES 1 2 3 4

EAS FILE COPY INVINE CO. 1960 EFH 34

RECEIVED BY
Dec 11 11 13 AM '90