2069-6

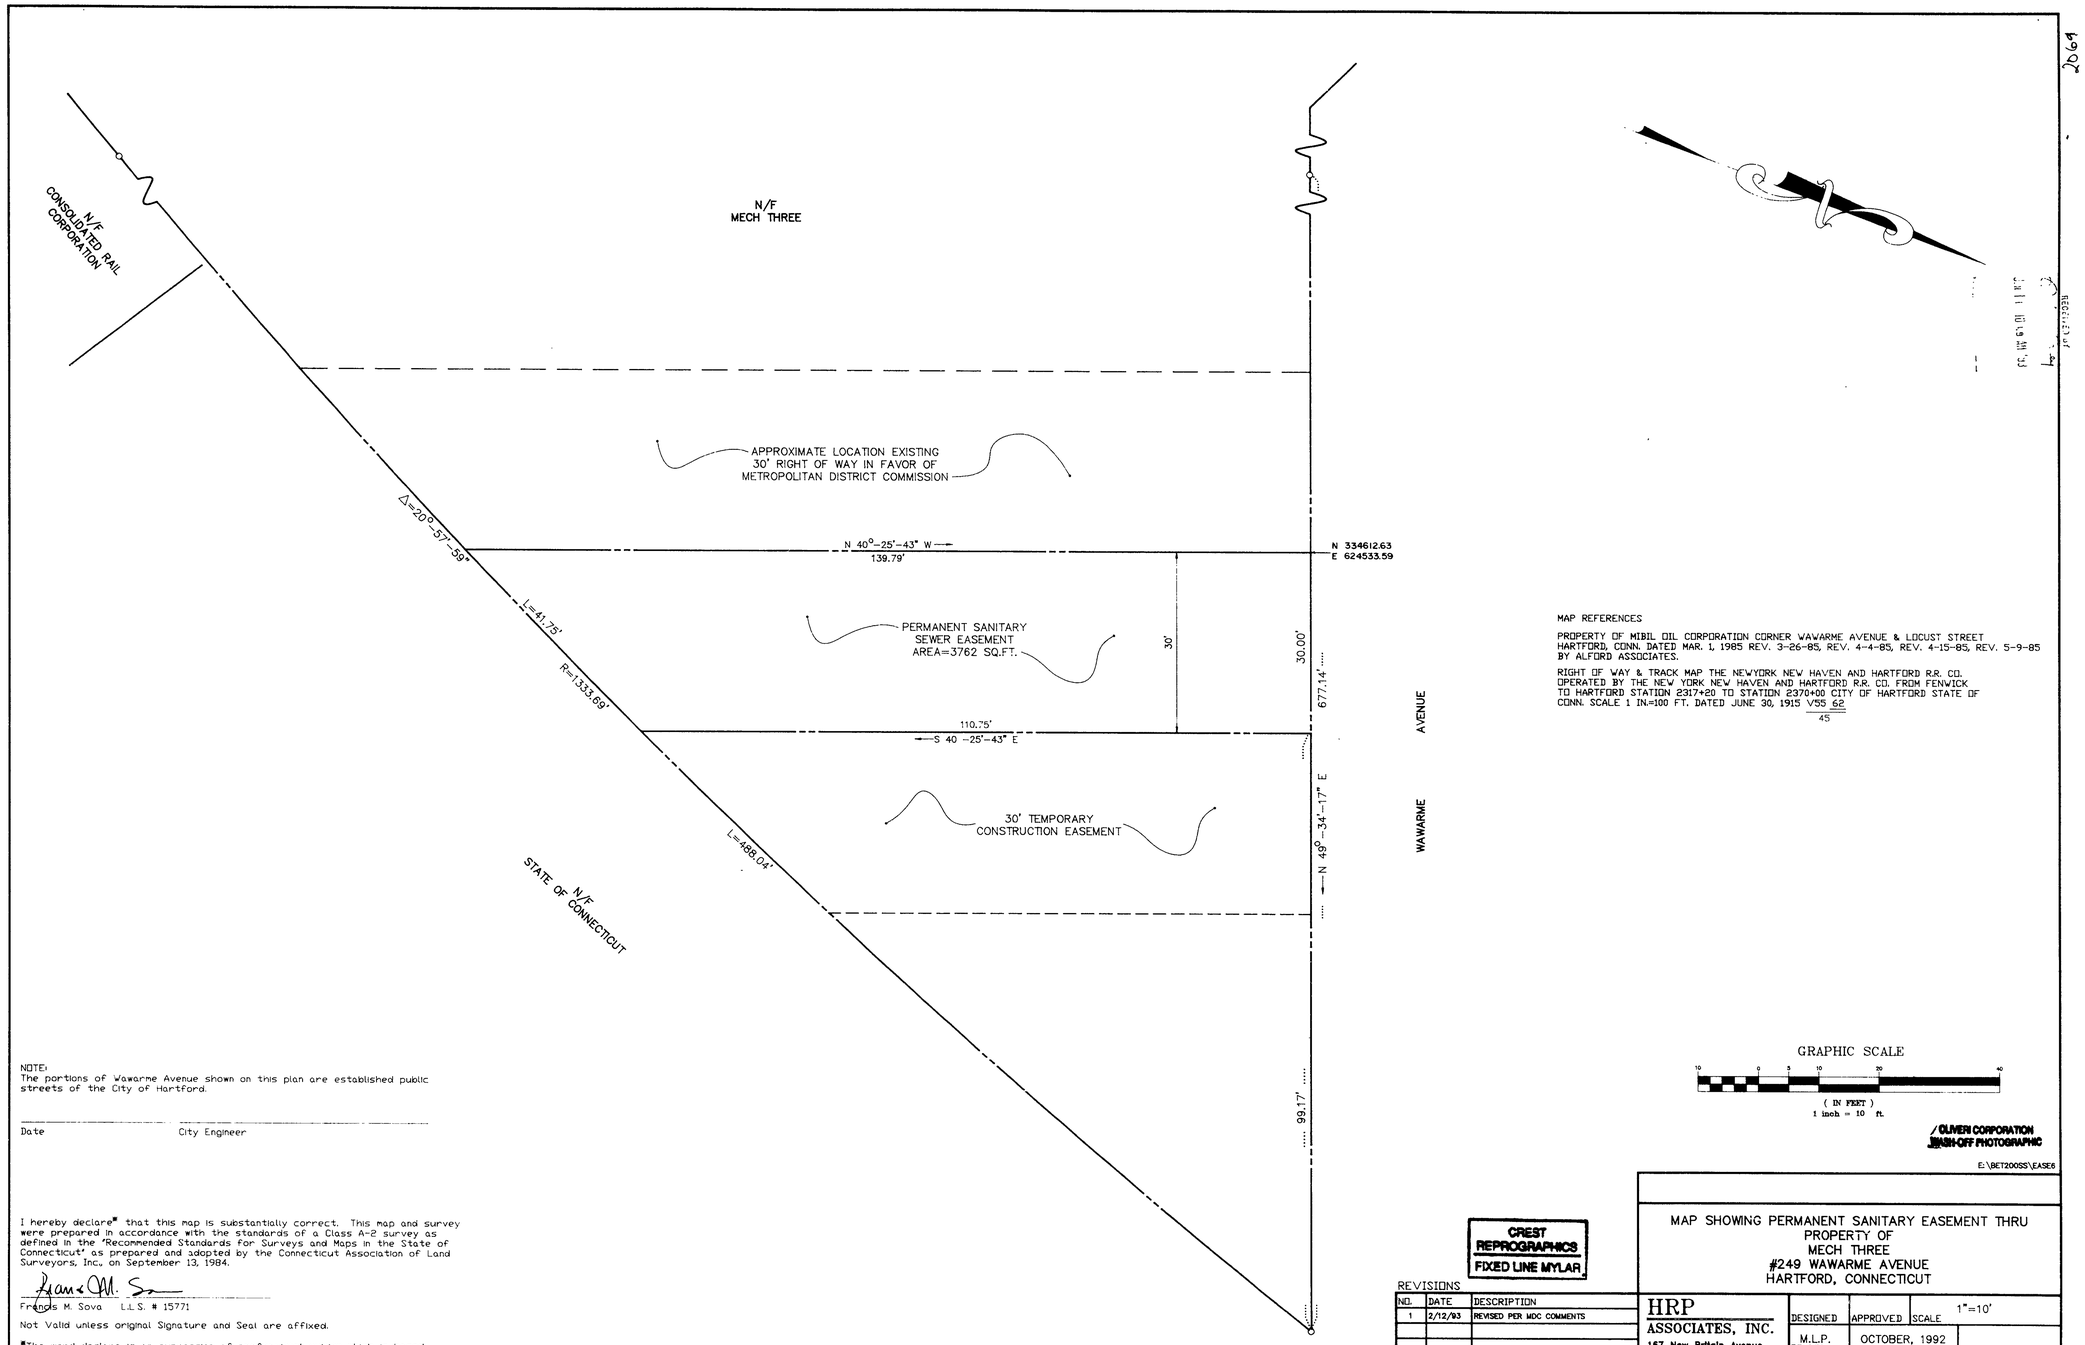

MAP REFERENCES

PROPERTY OF MIBIL OIL CORPORATION CORNER WAWARME AVENUE & LOCUST STREET HARTFORD, CONN. DATED MAR. 1, 1985 REV. 3-26-85, REV. 4-4-85, REV. 4-15-85, REV. 5-9-85 BY ALFORD ASSOCIATES.

RIGHT OF WAY & TRACK MAP THE NEWYORK NEW HAVEN AND HARTFORD R.R. CO. OPERATED BY THE NEW YORK NEW HAVEN AND HARTFORD R.R. CO. FROM FENWICK TO HARTFORD STATION 2317+20 TO STATION 2370+00 CITY OF HARTFORD STATE OF CONN. SCALE 1 IN.=100 FT. DATED JUNE 30, 1915 V55 $\frac{62}{45}$

GRAPHIC SCALE

10 0 5 10 20 40

(IN FEET)
1 inch = 10 ft.

OLIVERI CORPORATION
WASH-OFF PHOTOGRAPHIC

E:\BET200SS\EASE6

NOTE:
The portions of Wawarme Avenue shown on this plan are established public streets of the City of Hartford.

Date City Engineer

I hereby declare* that this map is substantially correct. This map and survey were prepared in accordance with the standards of a Class A-2 survey as defined in the "Recommended Standards for Surveys and Maps in the State of Connecticut" as prepared and adopted by the Connecticut Association of Land Surveyors, Inc. on September 13, 1984.

Francis M. Sova L.L.S. # 15771

Not Valid unless original Signature and Seal are affixed.

*The word declare is an expression of professional opinion which is based upon the surveyor's best information, knowledge and belief, and as such does not express or imply any guarantee or warrantee.

CREST REPROGRAPHICS
FIXED LINE MYLAR

REVISIONS

NO.	DATE	DESCRIPTION
1	2/12/93	REVISED PER MDC COMMENTS

MAP SHOWING PERMANENT SANITARY EASEMENT THRU
PROPERTY OF
MECH THREE
#249 WAWARME AVENUE
HARTFORD, CONNECTICUT

HRP ASSOCIATES, INC.
167 New Britain Avenue
Plainville, CT 06062
(203) 793-6899
FAX: (203) 793-6871

DESIGNED	APPROVED	SCALE 1"=10'
M.L.P. DRAWN	OCTOBER, 1992 DATE	
CHECKED	BET2000.ME PROJECT NO.	SHEET NO.

2069 6