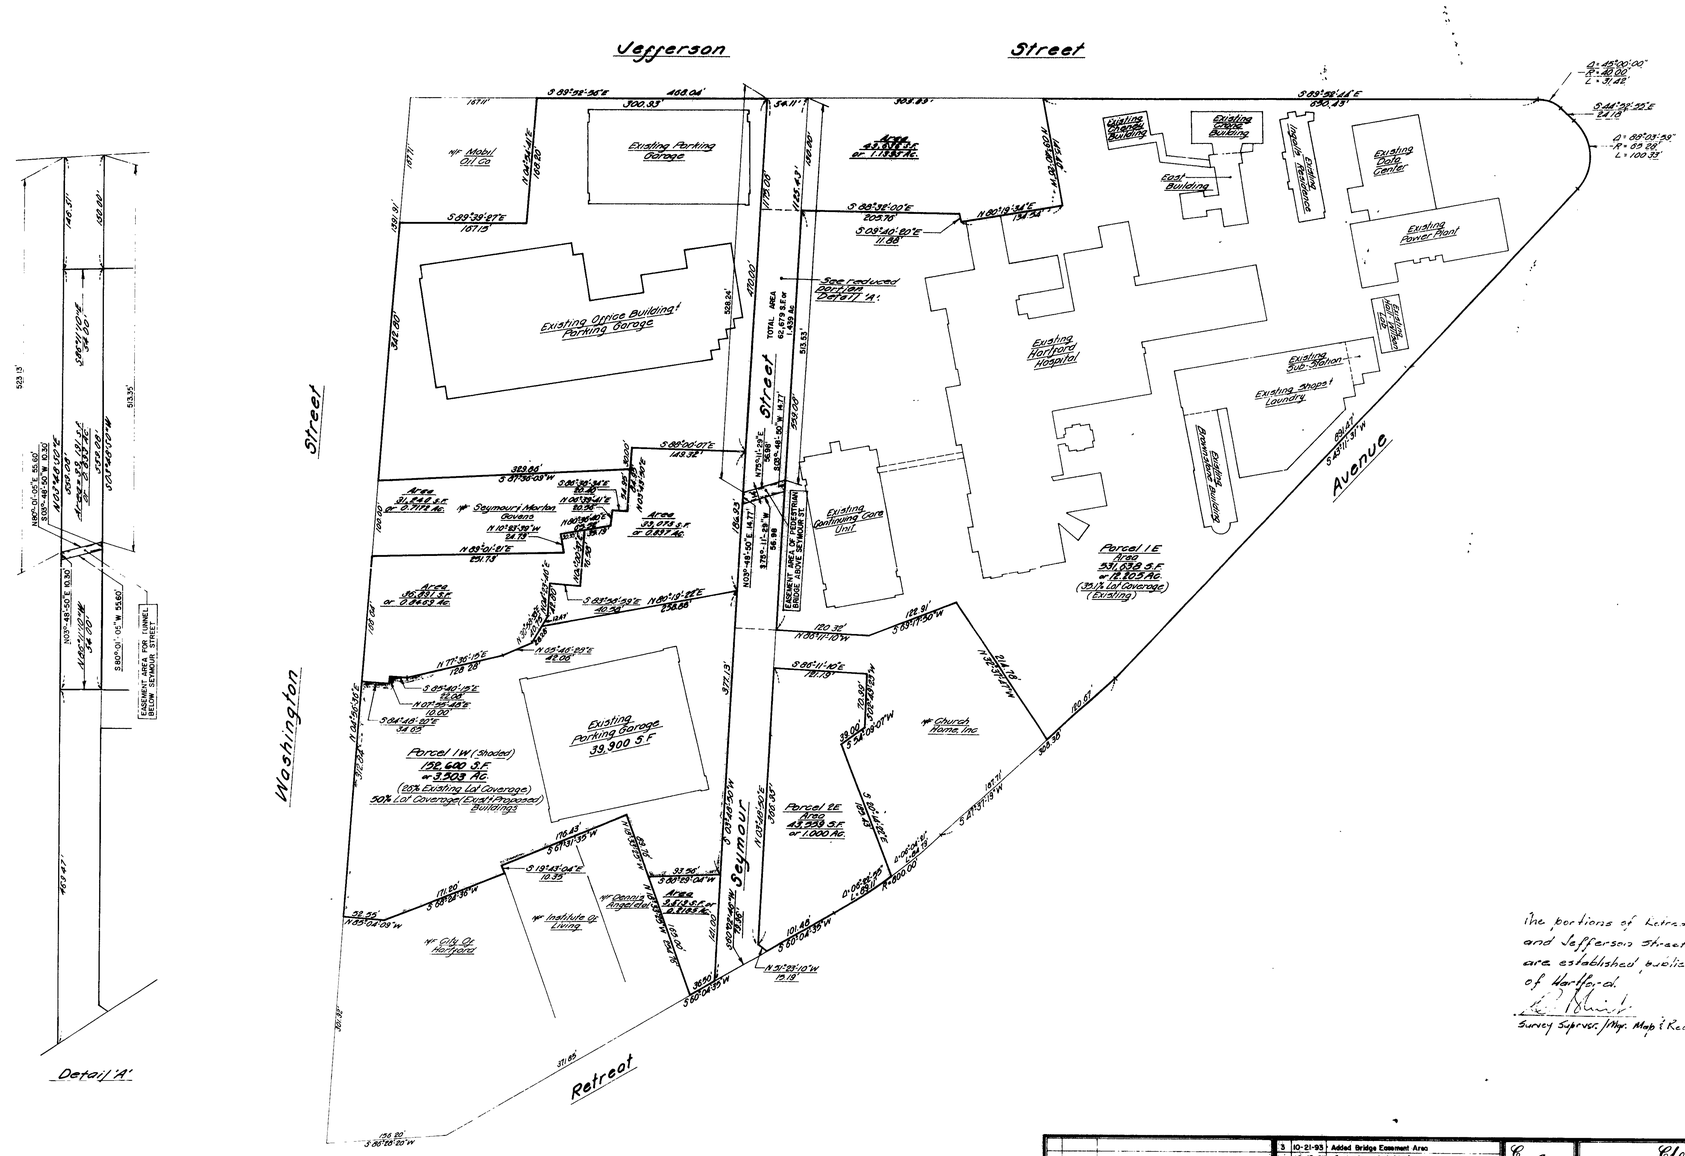


The portions of Retreat Avenue, Washington and Jefferson Streets shown on this map are established public streets of the City of Hartford.

Survey Supervr./Mgr. Maps & Records

I hereby declare that this map is substantially correct. The map and survey were prepared in accordance with the standards of a Class A-2 survey as defined in the "Recommended Standards for Surveys and Maps in the State of Connecticut" as prepared and adopted by the Connecticut Association of Land Surveyors, Inc., on September 13, 1984.

CLOSE, JENSEN & MILLER, P.C.
Civil Engineers & Surveyors
By John H. Miller

| No | Date | Description |
|---|---|---|
| 3 | 10-21-93 | Added Bridge Easement Area |
| 2 | 10-8-93 | Minors Added |
| 1 | 8-30-88 | Revised Parcel E1 |

Revisions

STATE OF CONNECTICUT JOHN H. MILLER No. 4148 REGISTERED LAND SURVEYOR

C. J. M.

Close, Jensen & Miller
Consulting Engineers, Land Planners & Surveyors
1137 Silas Deane Highway Wethersfield, Connecticut 06109

Property Of
Hartford Hospital
Washington Street, Seymour Street, Jefferson Street & Retreat Avenue
Hartford, Connecticut

| | |
|---|---|
| Designed | |
| Drawn | RBB |
| Checked | JHM |
| Scale | 1"=80' |
| Date | Aug 1988 |
| Sheet No. | One |
| Of | One |
| Job No. | |
| File No. | M-1800 |

ULVERI CORPORATION
FIXED LINE PHOTOGRAPHIC

2102

0 INCHES 1 2 3 4