EASI FILE CORP IRVINE CA EFH 34

2140

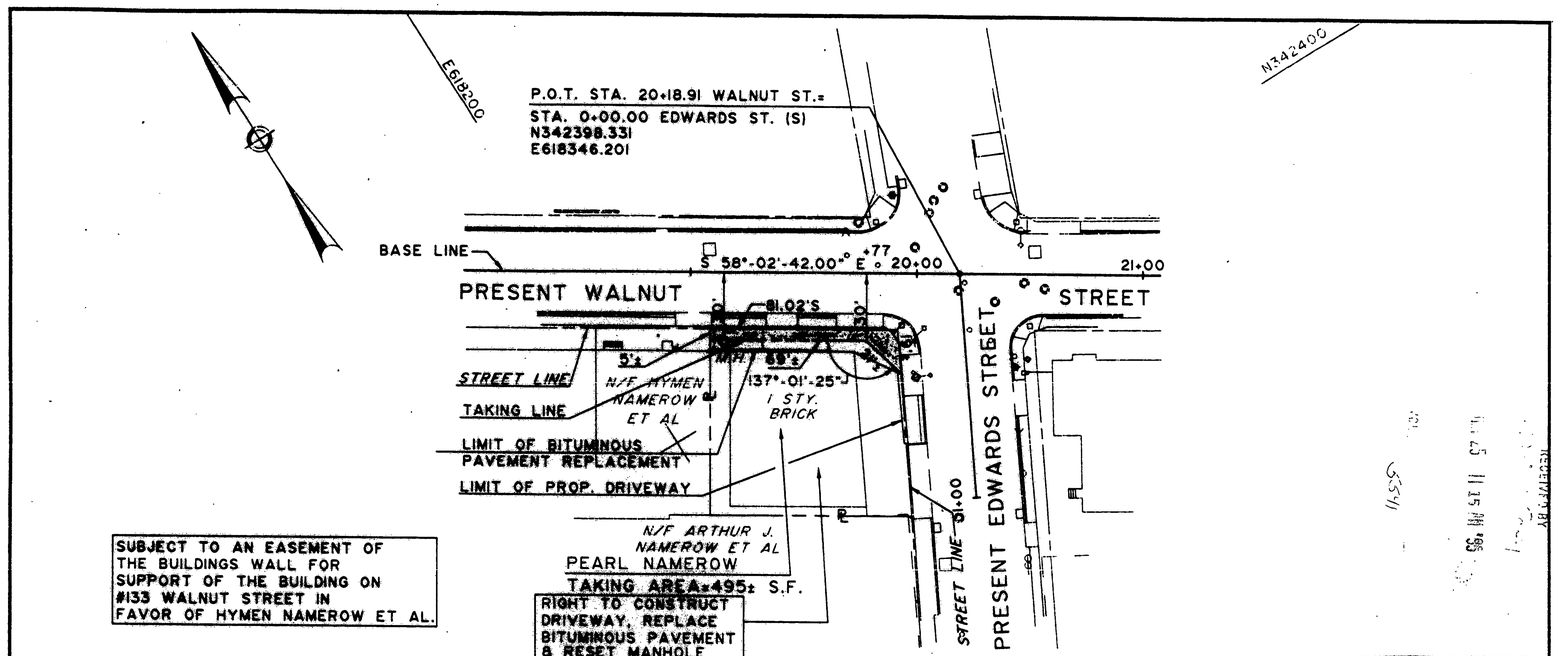

SUBJECT TO AN EASEMENT OF THE BUILDINGS WALL FOR SUPPORT OF THE BUILDING ON #133 WALNUT STREET IN FAVOR OF HYMEN NAMEROW ET AL.

The portions of Edwards & Walnut Streets shown on this map are established public streets of the City of Hartford.

O. Blint, Survey Supervisor

40' 20' 0' 40' 80' 120'

GRAPHIC SCALE

THIS MAP HAS BEEN PREPARED IN ACCORDANCE WITH THE "RECOMMENDED STANDARDS FOR SURVEYS AND MAPS IN THE STATE OF CONNECTICUT" AS ADOPTED FOR USE BY THE CONNECTICUT ASSOCIATION OF LAND SURVEYORS, INC. ON SEPTEMBER 24, 1992.
THIS IS A COMPILATION PLAN AND WAS COMPILED FROM OTHER MAPS, RECORD RESEARCH AND/OR OTHER SOURCES OF INFORMATION. IT IS NOT TO BE CONSTRUED AS HAVING BEEN OBTAINED AS THE RESULT OF A FIELD SURVEY AND IS SUBJECT TO SUCH CHANGE AS AN ACCURATE FIELD SURVEY MAY DISCLOSE. THIS MAP CONFORMS TO CLASS D STANDARDS.

TO THE BEST OF MY KNOWLEDGE AND BELIEF, THIS MAP IS SUBSTANTIALLY CORRECT AS NOTED HEREON.

TOWN NO. 63
PROJECT NO. 63-477
SERIAL NO. 6
SHEET 1 OF 1
TITLE LS #14206
DATE 4-17-95

Drawn By A.J.K. Date 8-94
Checked By G.L. Date 8-94

DATE	REVISION	REQ. BY
9-30-94	REV. L.S. CERT. & TAKING AREA ADDED REF. TO EX. EASEMENT	K.M.
10-18-94	REV. REFERENCE TO BITUMINOUS PAVEMENT	G.F.W.

CREST REPROGRAPHICS
FIXED LINE MYLAR

CITY OF HARTFORD
MAP SHOWING LAND ACQUIRED FROM
PEARL NAMEROW
BY
THE STATE OF CONNECTICUT
WALNUT STREET

SCALE: 1"=40' August, 1994
JAMES F. BYRNES, JR-TRANSPORTATION CHIEF ENGINEER
BUREAU OF ENGINEERING AND HIGHWAY OPERATIONS

#2140

0 INCHES 1 2 3 4