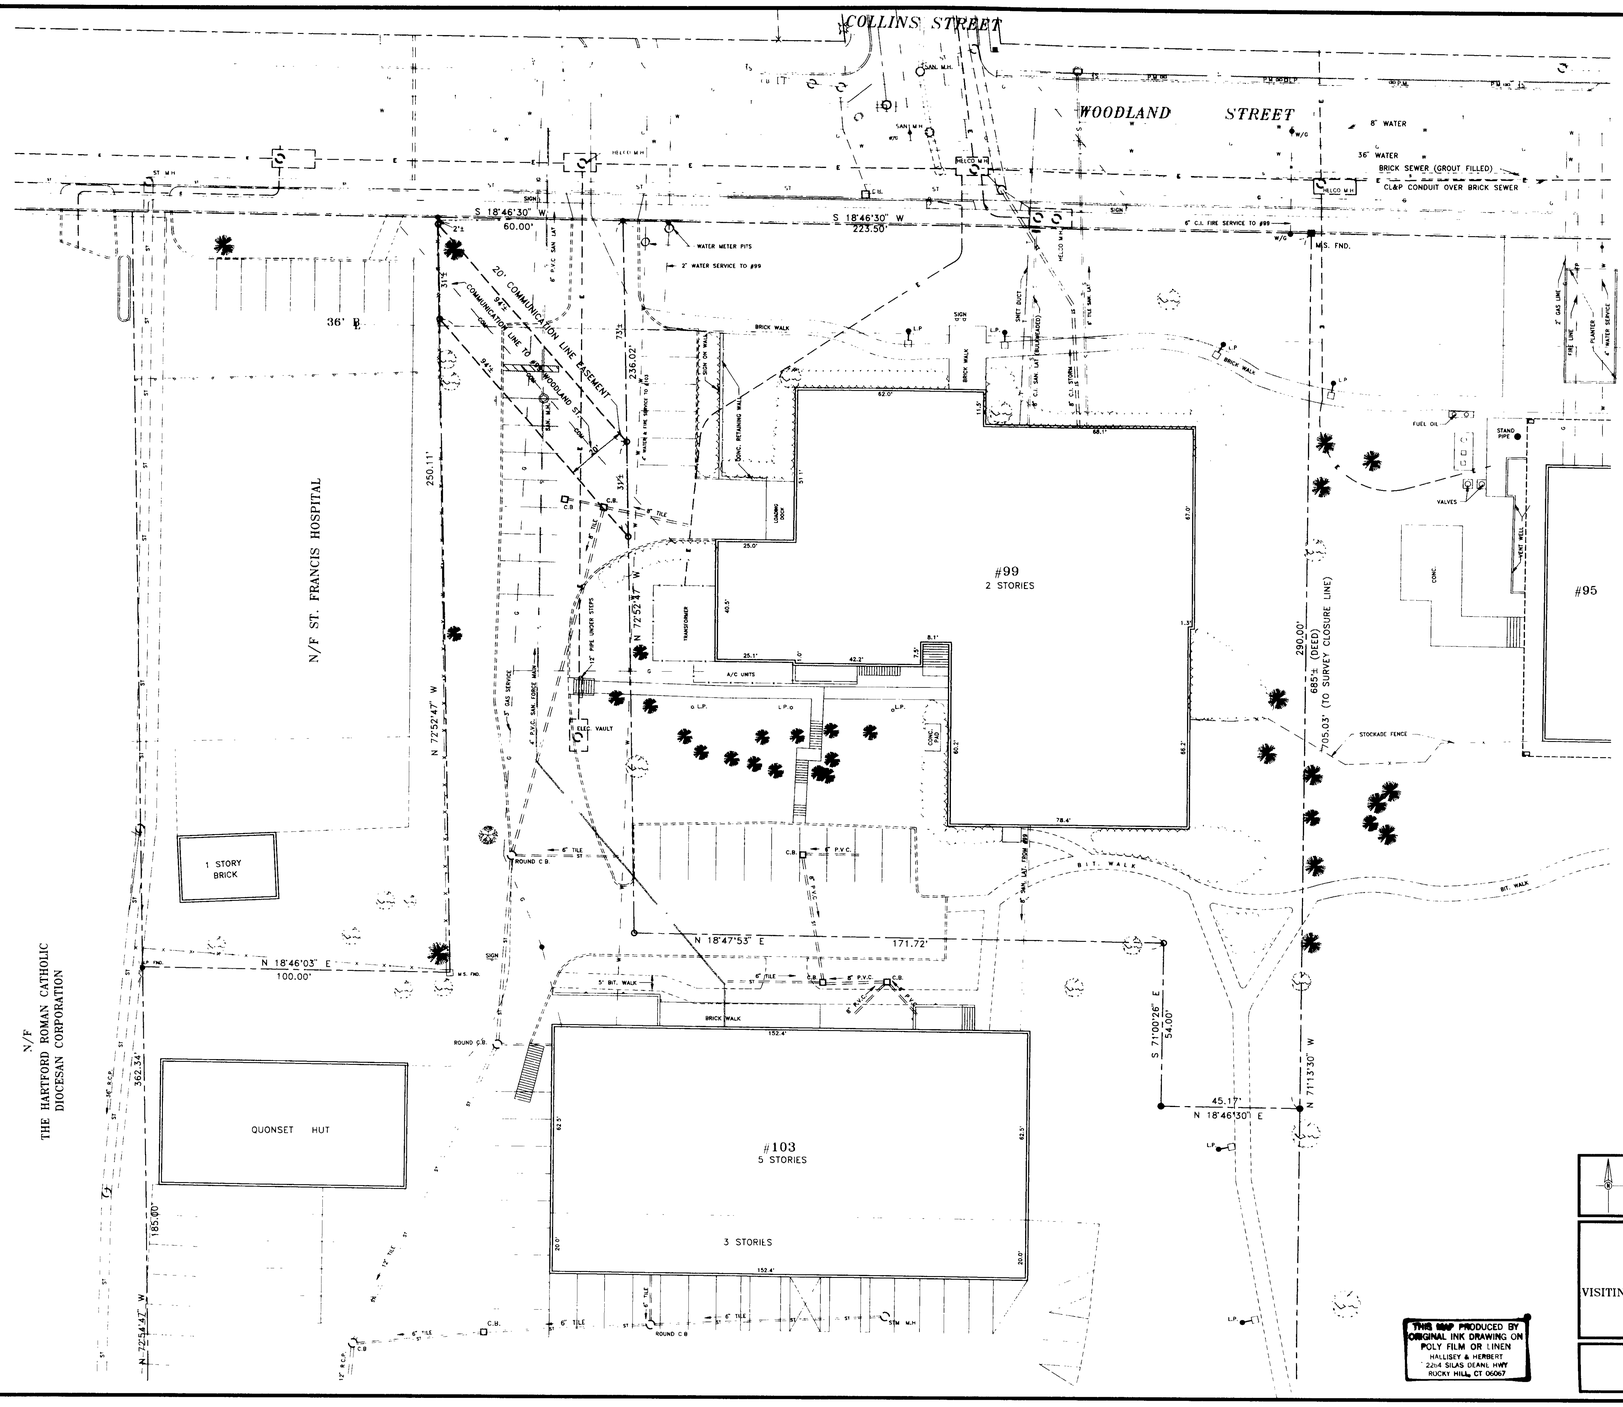

The portion of Woodland Street shown on this map is an established street of the City of Hartford.
O. Blint
O. BLINT, Survey Supervisor.

LEGEND

	AREA OF EASEMENT TO BE GRANTED
	EASEMENT LINE
	PROPERTY LINE
S	SANITARY SEWER LINE
	STORM SEWER LINE
W	WATER LINE
E	UNDERGROUND ELECTRIC LINE
T	UNDERGROUND TELEPHONE LINE
G	GAS LINE
	BIT. CURB
	CONC. OR GRANITE CURB
	EDGE OF PAVEMENT
COM	UNDERGROUND COMMUNICATION LINE

MAP REF.: "PROPERTY SURVEY PREPARED FOR ONE THOUSAND CORPORATION & VISITING NURSE AND HOME CARE, INCORPORATED OF #95, #99 & #103 WOODLAND STREET, HARTFORD, CONNECTICUT"
SCALE: 1" = 40', DATED: NOV. 04, 1993,
PREPPARED BY: HALLISEY & HERBERT

GRAPHIC SCALE

20 0 10 20 40 80

(IN FEET)
1 inch = 20 ft

I HEREBY DECLARE THAT THIS MAP AND SURVEY WERE PREPARED IN ACCORDANCE WITH THE STANDARDS OF A CLASS A-2 SURVEY AS DEFINED IN THE CODE OF PRACTICE FOR STANDARDS OF ACCURACY OF SURVEYS AND MAPS, ADOPTED DECEMBER 10, 1975 AS AMENDED BY THE CONNECTICUT ASSOCIATION OF LAND SURVEYORS, INC.

Kenneth Herbert 3/22/95 8448
SURVEYOR DATE REGISTRATION NO.
DECLARATION VALID ONLY ON MAPS BEARING EMBOSSED SURVEYOR'S SEAL

THIS MAP PRODUCED BY ORIGINAL INK DRAWING ON POLY FILM OR LINEN
HALLISEY & HERBERT
2214 SILAS DEANE HWY
ROCKY HILL, CT 06067

HALLISEY & HERBERT
CIVIL ENGINEERS & LAND SURVEYORS
78 BEAVER ROAD , WETHERSFIELD, CONNECTICUT

COMMUNICATION LINE EASEMENT
TO BE GRANTED TO
ONE THOUSAND CORPORATION
FROM
VISITING NURSE AND HOME CARE, INCORPORATED
WOODLAND STREET
HARTFORD, CONNECTICUT

DRAWN	J.P.C
CHECKED	K.H.
DATE	FEB. 14, 1995
SCALE	1" = 20'
SHEET	1 OF 1
JOB NO.	1344-95
AUTOCAD FILE:	1344-COM.DWG

#2154

#2154

#2154

0 INCHES 1 2 3 4