RECEIVED BY
Dist M. Carey
JAN 17 1 21 PM '96

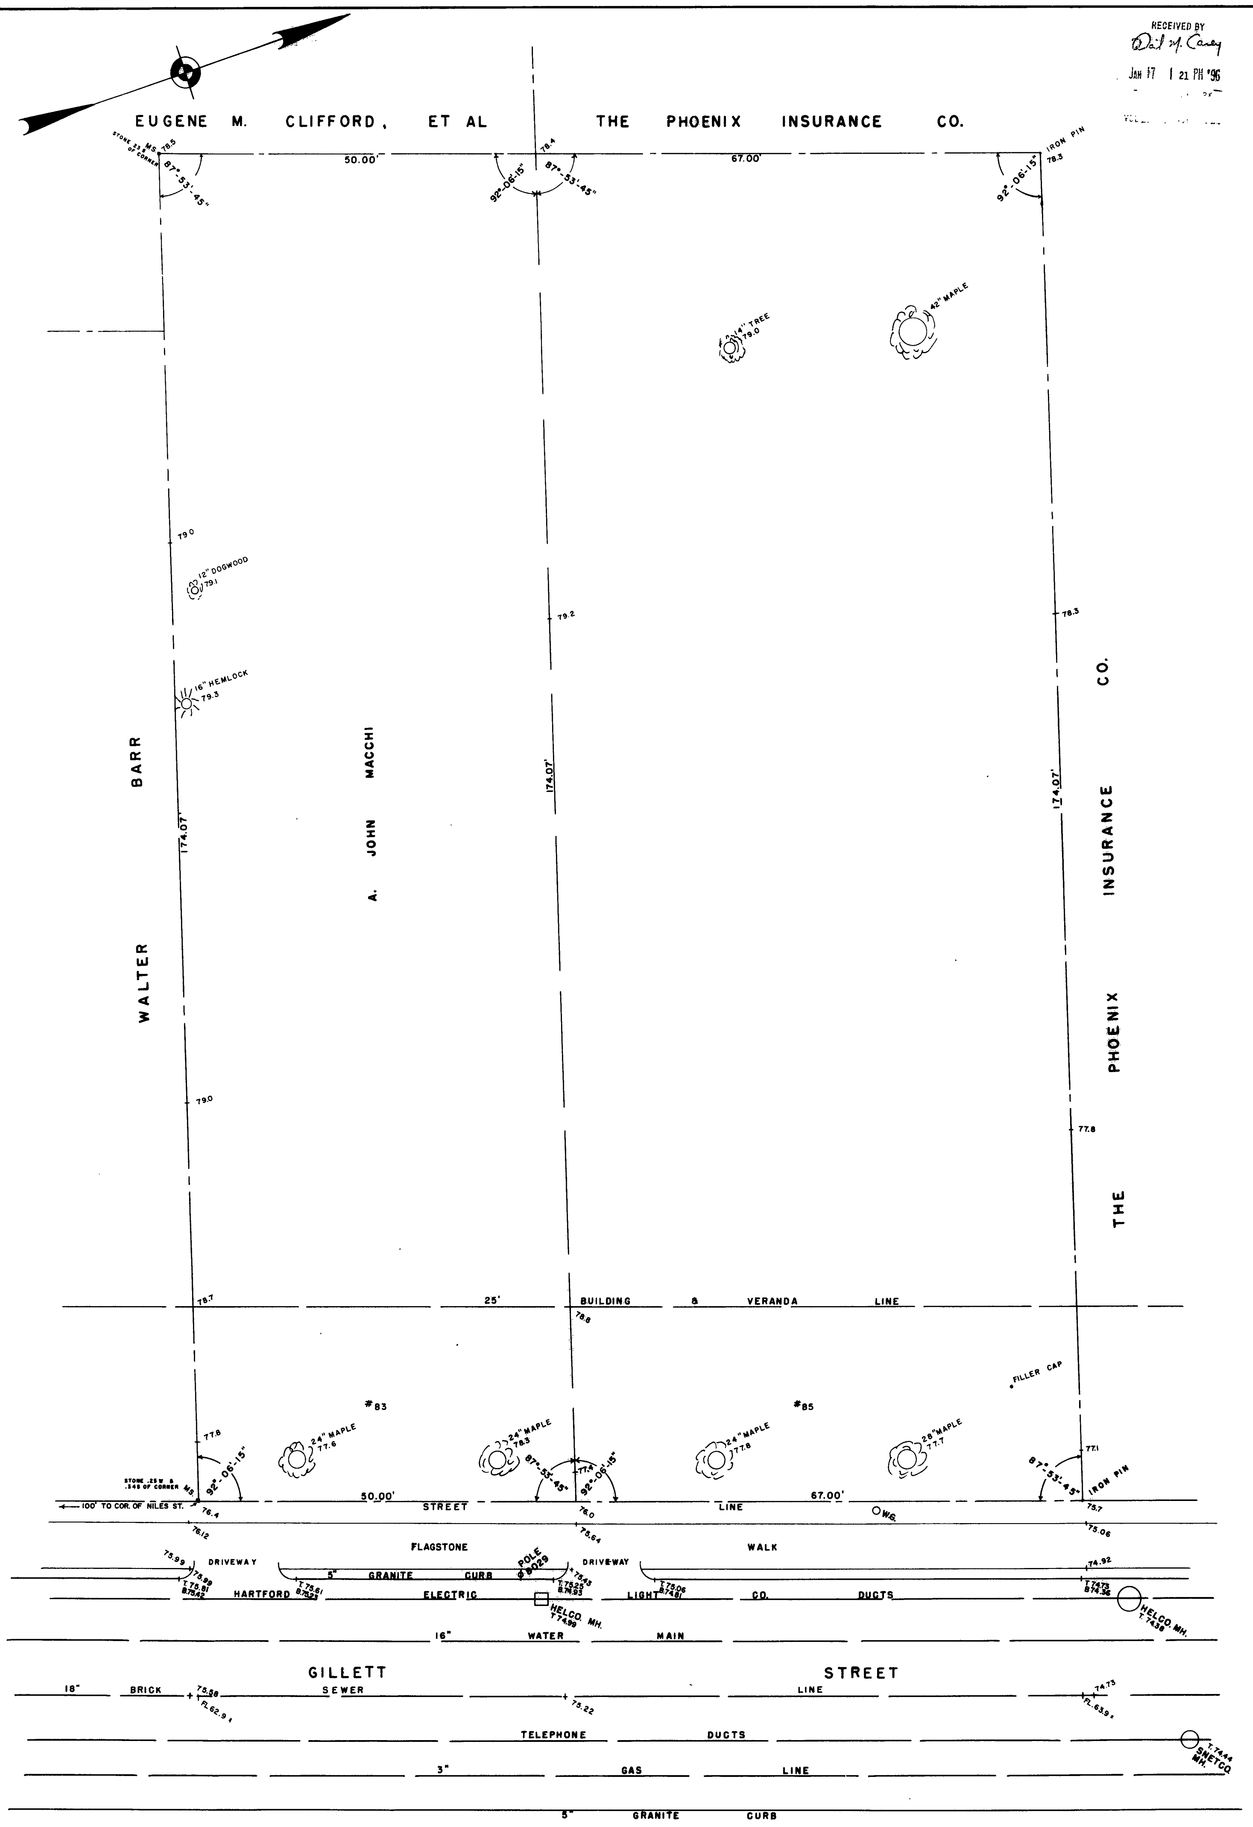

THE PORTION OF GILLETT STREET SHOWN ON THIS MAP IS AN ESTABLISHED PUBLIC STREET OF THE CITY OF HARTFORD.

O. BLINT
SURVEY SUPERVISOR

CREST REPROGRAPHICS
FIXED LINE MYLAR

PROPERTY
SURVEYED FOR

A. JOHN MACCHI

No. 83 & No. 85 GILLETT STREET
HARTFORD, CONNECTICUT

SCALE: 1 INCH = 8 FEET JANUARY, 1968

PETERSEN & HARTFORD
SUCCESSORS TO SPENCER & WASHBURN, INC.

I HEREBY CERTIFY THAT THIS MAP IS SUBSTANTIALLY CORRECT.

Melvin C. Stead Jr.

#3192

#3192