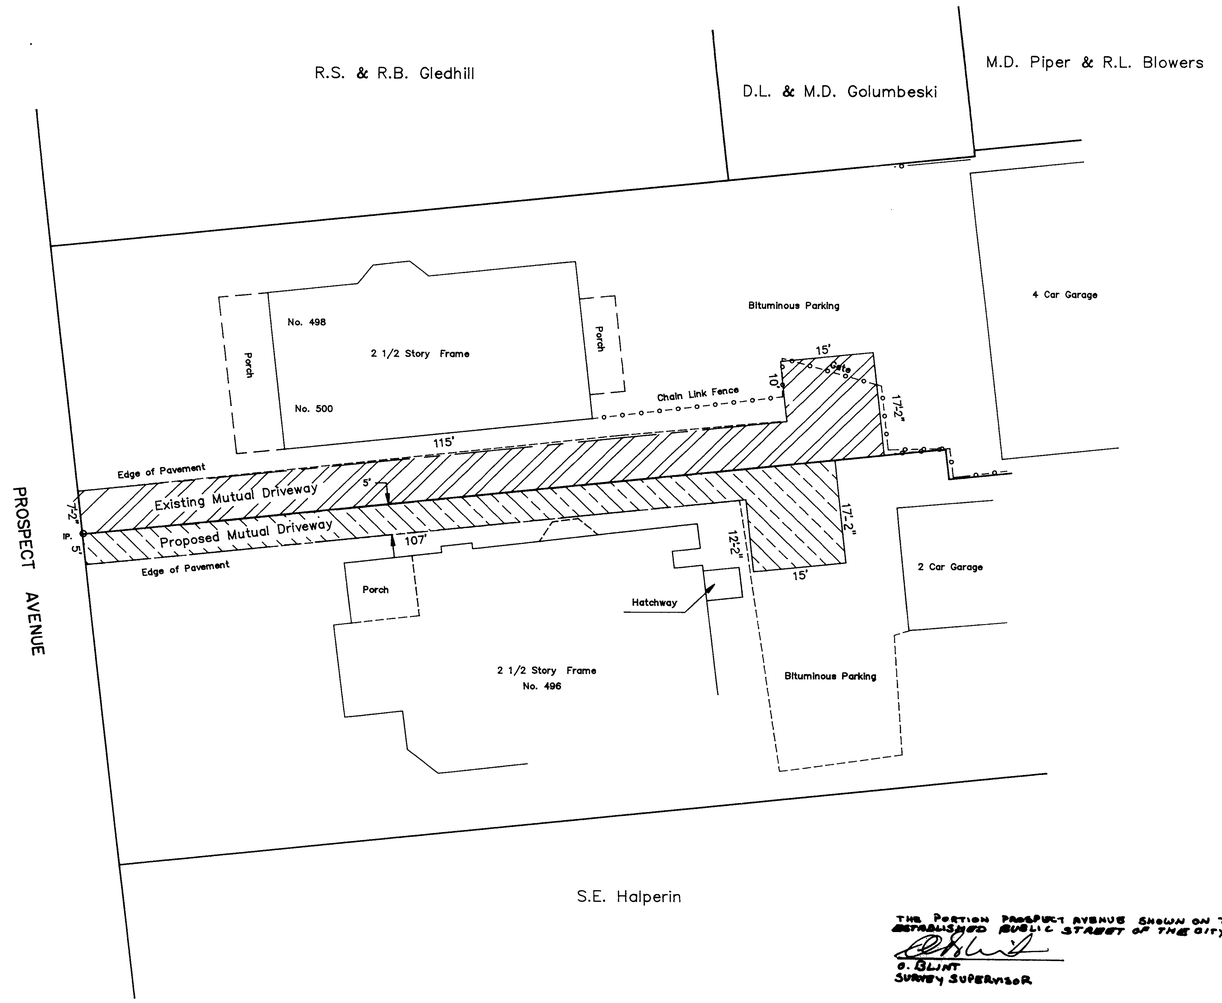

THE PORTION PROSPECT AVENUE SHOWN ON THIS MAP IS AN ESTABLISHED PUBLIC STREET OF THE CITY OF HARTFORD.

G. GLINT
SURVEY SUPERVISOR

GRAPHIC SCALE

10 0 5 10 20 40

(IN FEET)
1 inch = 10 ft.

I HEREBY DECLARE THAT THIS MAP IS SUBSTANTIALLY CORRECT. THIS MAP AND SURVEY WERE PREPARED IN ACCORDANCE WITH THE STANDARDS OF A CLASS D SURVEY AS DEFINED IN THE "RECOMMENDED STANDARDS FOR SURVEYS AND MAPS IN THE STATE OF CONNECTICUT" AS PREPARED AND ADOPTED BY THE CONNECTICUT ASSOCIATION OF LAND SURVEYORS, INC., ON SEPTEMBER 12, 1984 AND EFFECTIVE JANUARY 1, 1987.

Surveyor's Signature	Date	License Number
	10-1-1995	3756

Map Showing

EXISTING & PROPOSED MUTUAL DRIVEWAY

496 & 498–500 Prospect Avenue
Hartford, Connecticut

IGOR VECHESLOFF
PROFESSIONAL ENGINEER & LAND SURVEYOR
51 LORRAINE STREET
HARTFORD, CONNECTICUT

OLIVERI CORPORATION
FIXED LINE PHOTOGRAPHIC

SCALE 1" = 10'	DATE 6–26–1995
Rev. 10-1-1995	DRAWING NO. 2442

2201

2201