The portions of Barbour, Nelson, & Judson streets shown on this map are established public streets of the City of Hartford.
D. Blunt
Survey Supervisor

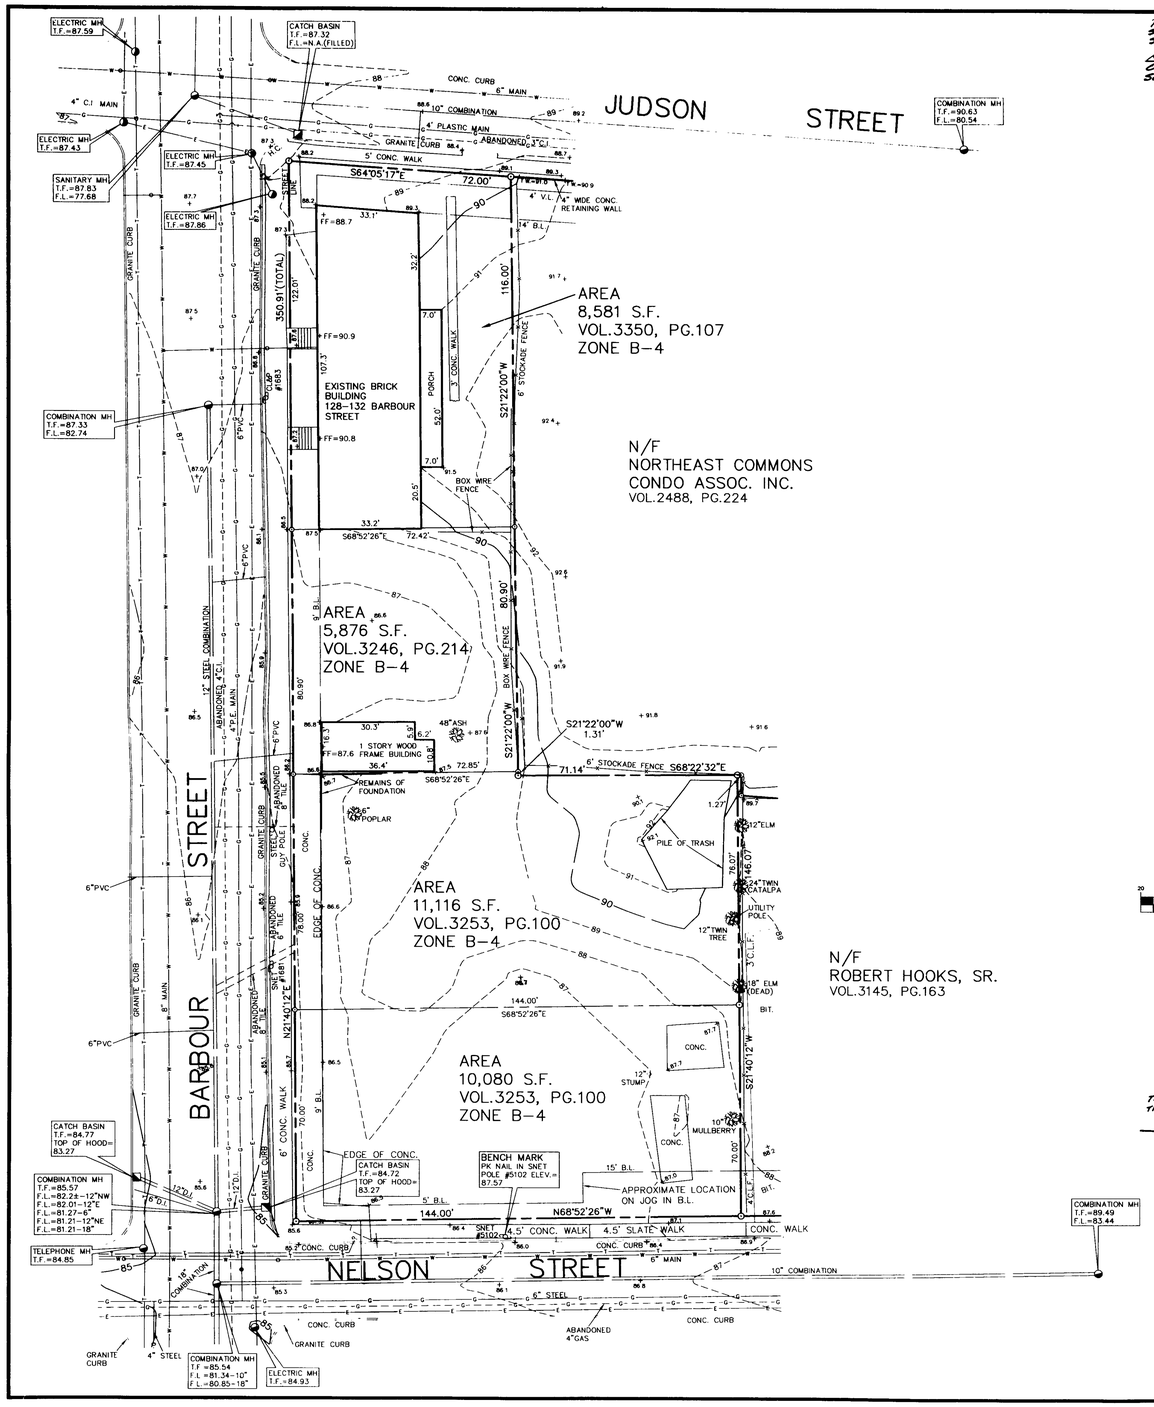

LEGEND

	UTILITY POLE
	WATER GATE
	MANHOLE
	CATCH BASIN
	GAS GATE
	SIGN
—x——x—	FENCE
	TREE
	HYDRANT
+ 86.4	SPOT ELEVATION
—T——T—	UNDERGROUND TELEPHONE LINE
—E——E—	UNDERGROUND ELECTRIC LINE
—W——W—	UNDERGROUND WATER LINE
—G——G—	UNDERGROUND GAS LINE

MAP REFERENCES:

1) "CITY OF HARTFORD DEPT. OF PUBLIC WORKS ENGINEERING-ASSESSOR PROPERTY MAP, OCTOBER 1, 1984, SCALE 1"=50', SHEETS 614 & 615"
2) "PROPERTY OF NORTHEAST COMMONS, 25 & 27 JUDSON STREET, HARTFORD, CONNECTICUT, SCALE 1"=20', APRIL 15, 1985, SURVEY 1176-B, DUBIEL ASSOCIATES"
3) "PROPERTY OF NORTHEAST COMMONS, 117-119 CLARK STREET, HARTFORD, CONNECTICUT, SCALE 1"=20', MARCH 26, 1985, SURVEY 1176-A, DUBIEL ASSOCIATES"

NOTE:

ELEVATIONS ARE BASED ON THE NGVD DATUM OF 1929

THIS MAP IS VALID ONLY IF IT BEARS THE ORIGINAL SIGNATURE AND EMBOSSED SEAL OF THE SURVEYOR.

THIS DRAWING HAS BEEN PREPARED BASED, IN PART, ON INFORMATION PROVIDED BY OTHERS RELATING TO THE LOCATION OF UNDERGROUND SERVICES. WE CAN NOT VERIFY THE ACCURACY OF THIS INFORMATION AND SHALL NOT BE HELD RESPONSIBLE FOR ANY ERRORS OR OMISSIONS WHICH MAY BE INCORPORATED HEREIN AS A RESULT.
INDICATED UNDERGROUND UTILITIES ARE BASED ON AVAILABLE DATA. THE LOCATIONS ARE APPROXIMATE AND ALL UTILITIES MAY NOT BE SHOWN.
CALL "CALL B-4-U DIG" AT 1-800-922-4455 PRIOR TO ANY EXCAVATION.

I HEREBY DECLARE THAT THIS MAP IS SUBSTANTIALLY CORRECT. THIS MAP AND SURVEY WERE PREPARED IN ACCORDANCE WITH THE STANDARDS OF A CLASS T-2 SURVEY AS DEFINED IN THE "RECOMMENDED STANDARDS FOR SURVEYS AND MAPS IN THE STATE OF CONNECTICUT" AS PREPARED AND ADOPTED BY THE CONNECTICUT ASSOCIATION OF LAND SURVEYORS, INC., ON SEPTEMBER 13, 1984 AND EFFECTIVE JANUARY 1, 1987.

SURVEYOR'S SIGNATURE	DATE	LICENSE NUMBER
	7-27-95	14649

I HEREBY DECLARE THAT THIS MAP IS SUBSTANTIALLY CORRECT. THIS MAP AND SURVEY WERE PREPARED IN ACCORDANCE WITH THE STANDARDS OF A CLASS A-2 SURVEY AS DEFINED IN THE "RECOMMENDED STANDARDS FOR SURVEYS AND MAPS IN THE STATE OF CONNECTICUT" AS PREPARED AND ADOPTED BY THE CONNECTICUT ASSOCIATION OF LAND SURVEYORS, INC., ON SEPTEMBER 13, 1984 AND EFFECTIVE JANUARY 1, 1987.

SURVEYOR'S SIGNATURE	DATE	LICENSE NUMBER
	7-27-95	14649

THE PORTIONS OF NELSON STREET, BARBOUR STREET, JUDSON STREET SHOWN ON THIS MAP ARE ESTABLISHED PUBLIC STREETS OF THE CITY OF HARTFORD.
D. BLUNT
SURVEY SUPERVISOR

THIS MAP PRODUCED BY ORIGINAL INK DRAWING ON POLY FILM OR LINEN
BONGIOVANNI GROUP, INC.
75 KITTS LANE
NEWINGTON, CT 06111

95133REV.DWG 95133

BGI
THE BONGIOVANNI GROUP, INC.
LAND SURVEYORS
(formerly M.E. Dubiel & Assoc.)
75 Kitts Lane
Newington, Conn. 06111
(203) 666-0134

Date:	7-27-95	Scale: 1"=20'
Drawn:	J.E.T.	Checked: A.B.

Revision	Date
GENERAL	5-30-96
ADDITIONAL TOPO	3-13-96

MAP PREPARED FOR
SALVATION ARMY
98-104, 106-112, 116-120 &
128-132 BARBOUR STREET
HARTFORD, CONNECTICUT

BOUNDARY & TOPOGRAPHIC SURVEY

Sheet 1 of 1

2209