2234

The portion of Pliny Street, shown on this map, is an established public Street of the City of Hartford.

O.B. Inf 5.19.97
O.B. Inf, Survey Supervisor.

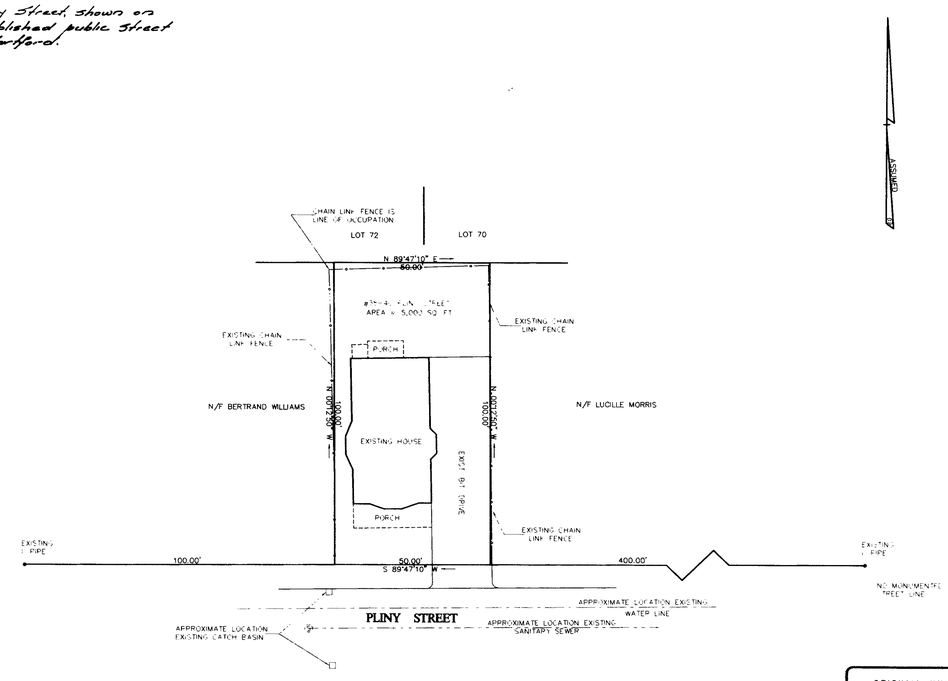

ORIGINAL INK ON MYLAR DRAWING

BOUNDARY INFORMATION TAKEN IN PART FROM A PLAN ENTITLED: "MAP NO. 2 OF LOTS OWNED BY WALTER S. MATHER HARTFORD, CONN. SCALE 50 FEET TO AN INCH H.G. AND F.W. LOOMIS CIVIL ENGR'S AUG. 1897"

NOTE
- UTILITY LOCATIONS TAKEN FROM MF. SHEET 59 AND HAVE NOT BEEN FIELD VARIFIED
- CHAIN LINK FENCE ENCHROACHES UPON LANDS OF OTHERS

STATE OF CONNECTICUT
RICHARD E. DALY JR.
No. 10741
REGISTERED LAND SURVEYOR

DATE	REVISION

TO THE BEST OF MY KNOWLEDGE AND BELIEF, THIS MAP AND SURVEY ARE SUBSTANTIALLY CORRECT AND WERE PREPARED IN ACCORDANCE WITH THE STANDARDS OF A CLASS A-2 SURVEY AS DEFINED IN THE "RECOMMENDED STANDARDS FOR SURVEYS AND MAPS" ADOPTED BY THE CONNECTICUT PROFESSIONAL LAND SURVEYORS AND ADOPTED BY THE CONNECTICUT ASSOCIATION OF LAND SURVEYORS, INC. ON APRIL 4, 1997.

edaly and associates, inc.
• 111 PROSPECT HILL ROAD • WINDSOR, CT 06095 • (860) 688-2413 •

BOUNDARY SURVEY
PREPARED FOR
HABITAT FOR HUMANITY
38 - 40 PLINY STREET
HARTFORD - CONNECTICUT

SCALE: 1 IN = 20 FT

JULY 2, 1996

2234