EASI FILE CORP IRVINE CA EPH 34

2362

2362-1

#2362-1

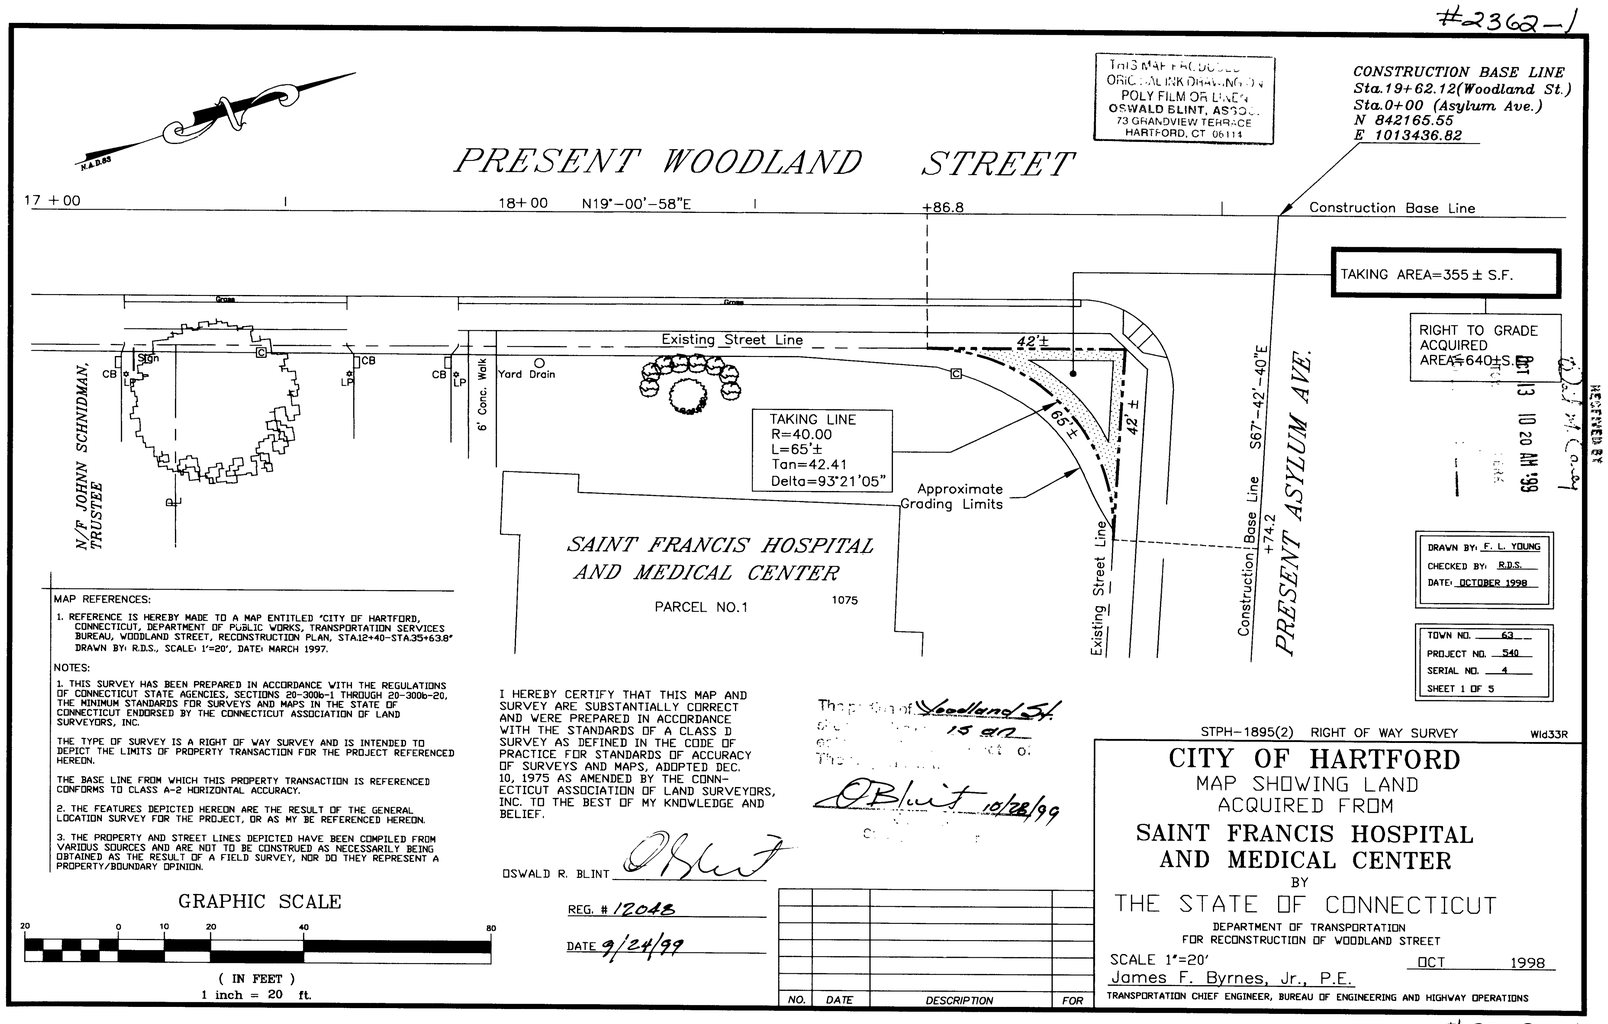

THIS MAP IS A COPY OF ORIGINAL INK DRAWING ON POLY FILM OR LINEN
OSWALD BLINT, ASSOC.
73 GRANDVIEW TERRACE
HARTFORD, CT 06114

RECEIVED BY
OCT 13 10 20 AM 1999

DRAWN BY: F. L. YOUNG
CHECKED BY: R.D.S.
DATE: OCTOBER 1998

TOWN NO. 63
PROJECT NO. 540
SERIAL NO. 4
SHEET 1 OF 5

MAP REFERENCES:

1. REFERENCE IS HEREBY MADE TO A MAP ENTITLED "CITY OF HARTFORD, CONNECTICUT, DEPARTMENT OF PUBLIC WORKS, TRANSPORTATION SERVICES BUREAU, WOODLAND STREET, RECONSTRUCTION PLAN, STA.12+40-STA.35+63.8" DRAWN BY: R.D.S., SCALE: 1"=20', DATE: MARCH 1997.

NOTES:

1. THIS SURVEY HAS BEEN PREPARED IN ACCORDANCE WITH THE REGULATIONS OF CONNECTICUT STATE AGENCIES, SECTIONS 20-300b-1 THROUGH 20-300b-20, THE MINIMUM STANDARDS FOR SURVEYS AND MAPS IN THE STATE OF CONNECTICUT ENDORSED BY THE CONNECTICUT ASSOCIATION OF LAND SURVEYORS, INC.

THE TYPE OF SURVEY IS A RIGHT OF WAY SURVEY AND IS INTENDED TO DEPICT THE LIMITS OF PROPERTY TRANSACTION FOR THE PROJECT REFERENCED HEREON.

THE BASE LINE FROM WHICH THIS PROPERTY TRANSACTION IS REFERENCED CONFORMS TO CLASS A-2 HORIZONTAL ACCURACY.

2. THE FEATURES DEPICTED HEREON ARE THE RESULT OF THE GENERAL LOCATION SURVEY FOR THE PROJECT, OR AS MY BE REFERENCED HEREON.

3. THE PROPERTY AND STREET LINES DEPICTED HAVE BEEN COMPILED FROM VARIOUS SOURCES AND ARE NOT TO BE CONSTRUED AS NECESSARILY BEING OBTAINED AS THE RESULT OF A FIELD SURVEY, NOR DO THEY REPRESENT A PROPERTY/BOUNDARY OPINION.

GRAPHIC SCALE

20 0 10 20 40 80

(IN FEET)
1 inch = 20 ft.

I HEREBY CERTIFY THAT THIS MAP AND SURVEY ARE SUBSTANTIALLY CORRECT AND WERE PREPARED IN ACCORDANCE WITH THE STANDARDS OF A CLASS D SURVEY AS DEFINED IN THE CODE OF PRACTICE FOR STANDARDS OF ACCURACY OF SURVEYS AND MAPS, ADOPTED DEC. 10, 1975 AS AMENDED BY THE CONNECTICUT ASSOCIATION OF LAND SURVEYORS, INC. TO THE BEST OF MY KNOWLEDGE AND BELIEF.

OSWALD R. BLINT

REG. # 12048

DATE 9/24/99

The [illegible] of Woodland St. [illegible] 15 [illegible]
[illegible]
The [illegible]

OBlint 10/28/99

NO.	DATE	DESCRIPTION	FOR

STPH-1895(2) RIGHT OF WAY SURVEY Wld33R

CITY OF HARTFORD
MAP SHOWING LAND ACQUIRED FROM
SAINT FRANCIS HOSPITAL AND MEDICAL CENTER
BY
THE STATE OF CONNECTICUT
DEPARTMENT OF TRANSPORTATION
FOR RECONSTRUCTION OF WOODLAND STREET

SCALE 1"=20' OCT 1998

James F. Byrnes, Jr., P.E.
TRANSPORTATION CHIEF ENGINEER, BUREAU OF ENGINEERING AND HIGHWAY OPERATIONS

#2362-1

0 INCHES 1 2 3 4