Common Area - 10th Floor Level

#	10TH FLOOR, STAIR D
50	HARTFORD DOWNTOWN REVIVAL, LLC. STAIR LOAD
47	COLLEGE STAIR LOAD
156	TOTAL STAIR CAPACITY

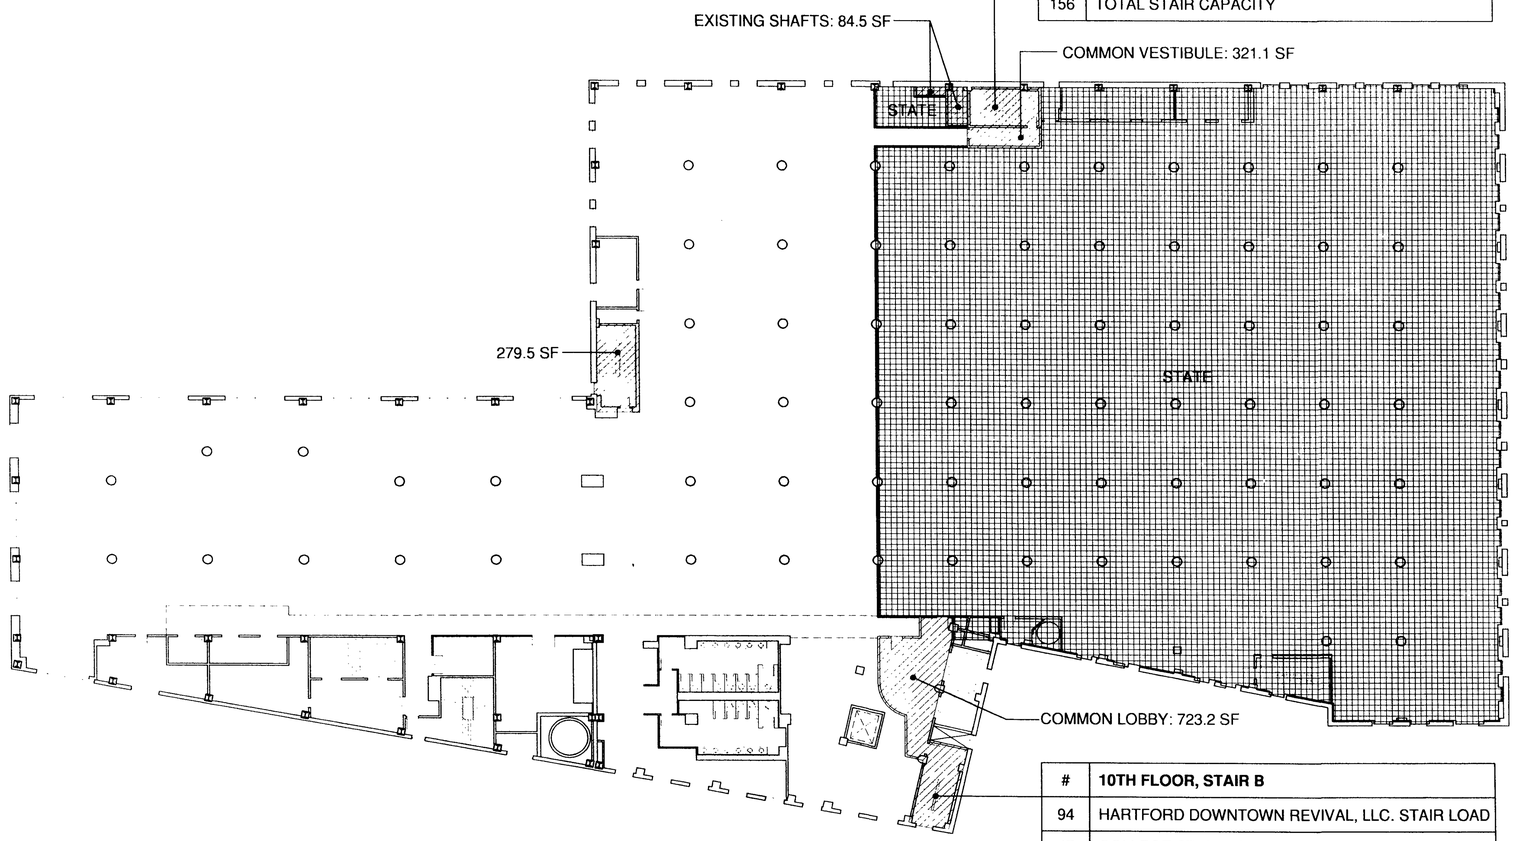

#	10TH FLOOR, STAIR B
94	HARTFORD DOWNTOWN REVIVAL, LLC. STAIR LOAD
47	COLLEGE STAIR LOAD
141	TOTAL STAIR CAPACITY

CONSTRUCTION CLASSIFICATION 2A (TO BE CONFIRMED UPON COMPLETION OF TESTING)

05/12/00

#2404-16