EASI FILE CORP. IRVINE, CA EFM 34

2499

2499

#2499

RECEIVED BY

OCT 15 10 19 AM '01

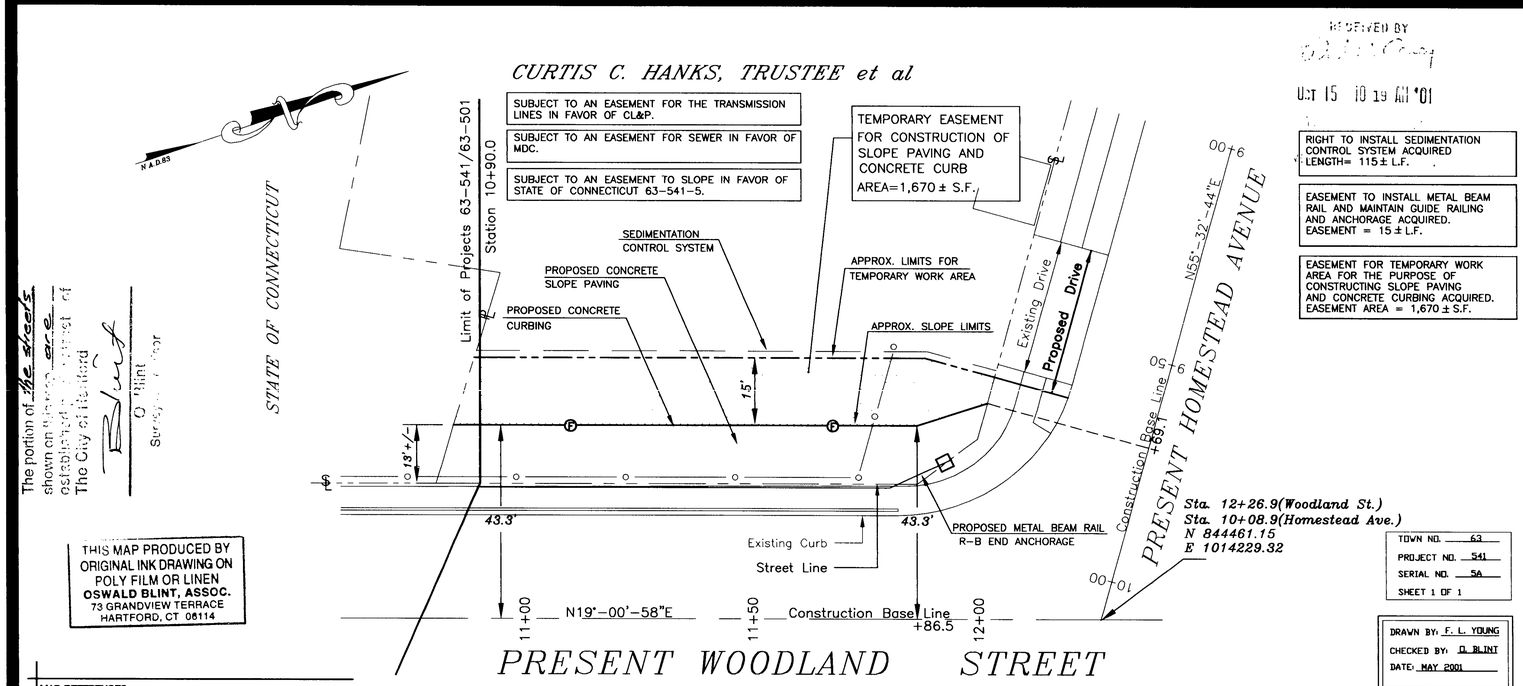

The portion of the sheets shown on this map are established as the property of The City of Hartford

Blint

O. Blint
Surveyor

THIS MAP PRODUCED BY ORIGINAL INK DRAWING ON POLY FILM OR LINEN
OSWALD BLINT, ASSOC.
73 GRANDVIEW TERRACE
HARTFORD, CT 06114

TOWN NO. 63
PROJECT NO. 541
SERIAL NO. 5A
SHEET 1 OF 1

DRAWN BY: F. L. YOUNG
CHECKED BY: O. BLINT
DATE: MAY 2001

MAP REFERENCES:

1. REFERENCE IS HEREBY MADE TO A MAP ENTITLED "CITY OF HARTFORD, CONNECTICUT, DEPARTMENT OF PUBLIC WORKS, TRANSPORTATION SERVICES BUREAU, WOODLAND STREET, RECONSTRUCTION PLAN, STA12+40-STA35+63.8" DRAWN BY: R.D.S., SCALE: 1"=20', DATE: MARCH 1997.

NOTES:

1. THIS SURVEY HAS BEEN PREPARED IN ACCORDANCE WITH THE REGULATIONS OF CONNECTICUT STATE AGENCIES, SECTIONS 20-300b-1 THROUGH 20-300b-20, THE MINIMUM STANDARDS FOR SURVEYS AND MAPS IN THE STATE OF CONNECTICUT ENDORSED BY THE CONNECTICUT ASSOCIATION OF LAND SURVEYORS, INC.

THE TYPE OF SURVEY IS A RIGHT OF WAY SURVEY AND IS INTENDED TO DEPICT THE LIMITS OF PROPERTY TRANSACTION FOR THE PROJECT REFERENCED HEREON.

THE BASE LINE FROM WHICH THIS PROPERTY TRANSACTION IS REFERENCED CONFORMS TO CLASS A-2 HORIZONTAL ACCURACY.

2. THE FEATURES DEPICTED HEREON ARE THE RESULT OF THE GENERAL LOCATION SURVEY FOR THE PROJECT, OR AS MY BE REFERENCED HEREON.

3. THE PROPERTY AND STREET LINES DEPICTED HAVE BEEN COMPILED FROM VARIOUS SOURCES AND ARE NOT TO BE CONSTRUED AS NECESSARILY BEING OBTAINED AS THE RESULT OF A FIELD SURVEY, NOR DO THEY REPRESENT A PROPERTY/BOUNDARY OPINION.

DATE	DESCRIPTION	BY

GRAPHIC SCALE

20 0 10 20 40 80

(IN FEET)
1 inch = 20 ft.

I HEREBY CERTIFY THAT THIS MAP AND SURVEY ARE SUBSTANTIALLY CORRECT AND WERE PREPARED IN ACCORDANCE WITH THE STANDARDS OF A CLASS D SURVEY AS DEFINED IN THE CODE OF PRACTICE FOR STANDARDS OF ACCURACY OF SURVEYS AND MAPS, ADOPTED DEC. 10, 1975 AS AMENDED BY THE CONNECTICUT ASSOCIATION OF LAND SURVEYORS, INC. TO THE BEST OF MY KNOWLEDGE AND BELIEF.

OSWALD R. BLINT

REG. # 12048

DATE 8/23/01

STPH-1895(3) RIGHT OF WAY SURVEY

Wld23a

CITY OF HARTFORD

MAP SHOWING EASEMENT
ACQUIRED FROM
CURTIS C. HANKS, TRUSTEE, ET AL
BY
THE STATE OF CONNECTICUT
DEPARTMENT OF TRANSPORTATION
FOR RECONSTRUCTION OF WOODLAND STREET BRIDGE APPROACHES

SCALE 1"=20' AUGUST 2001

James F. Byrnes, Jr., P.E.
TRANSPORTATION CHIEF ENGINEER, BUREAU OF ENGINEERING AND HIGHWAY OPERATIONS

0 INCHES 1 2 3 4

#2499