EASI FILE CORP. IRVINE, CA | EFH 34

2555

2555

#2555

The portion Clark St. shown on this map is an established public street of The City of Hartford

11/20/02
O. Blint
Survey Supervisor

CITY OF HARTFORD
(CLARK STREET SCHOOL)

SEE MAP REF 1

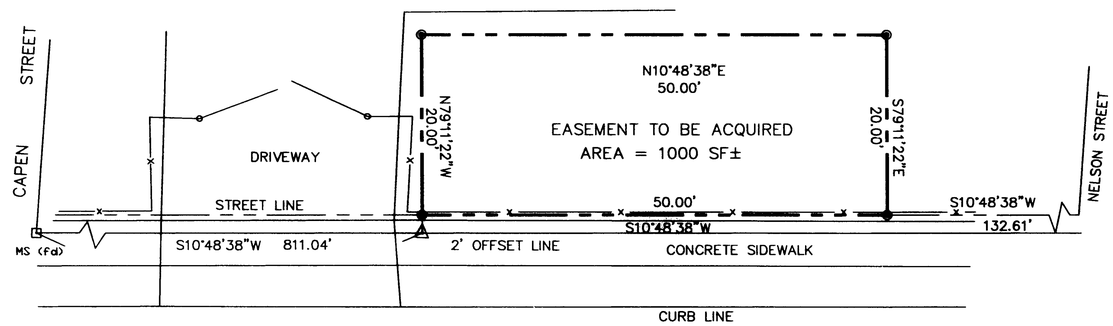

NOTES:

1.) THIS MAP HAS BEEN PREPARED PURSUANT TO THE REGULATIONS OF CONNECTICUT STATE AGENCIES SECTIONS 20-300b-1 THROUGH 20-300b-20 AND THE "STANDARD FOR SURVEYS AND MAPS IN THE STATE OF CONNECTICUT" AS ADOPTED BY THE CONNECTICUT ASSOCIATION OF LAND SURVEYORS INC. ON SEPTEMBER 26,1996.

THIS SURVEY CONFORMS TO A CLASS "A-2" HORIZONTAL ACCURACY AND IS INTENDED TO ACQUIRE EASEMENT

BOUNDARY DETERMINATION IS A RESURVEY.

MAP REF:

1) PROPERTY SURVEY FOR THE CITY OF HARTFORD CAPEN-ELMER ST. SITES HARTFORD, CONN. 1"=40' MAY 1978 BY IGOR VESHESLOFF.
2) CITY OF HARTFORD DPW ENGINEERING-ASSESSOR PROPERTY MAP 1"=50' OCTOBER 1,1984.

● INDICATES 1 PIN SET

This drawing reproduced in accordance with state filing regulations. Process used:
☐ Wash off ☒ Fixed-line photo
Joseph Merritt & Company

GRAPHIC SCALE

10 0 5 10 20 40

(IN FEET)
1 inch = 10 ft.

TO THE BEST OF MY KNOWLEDGE AND BELIEF THIS MAP IS SUBSTANTIALLY CORRECT AS NOTED HEREON.

NEIL J. SCOTT LS #10047

CAD GENERATED DWG
MAKE NO MANUAL CHANGES

EASEMENT MAP

NORTHEAST UTILITIES SERVICE CO.
FOR THE CONNECTICUT LIGHT & POWER COMPANY
BERLIN, CONNECTICUT

TITLE PLAN SHOWING EASEMENT TO BE ACQUIRED FROM THE CITY OF HARTFORD HARTFORD, CONNECTICUT

BY E.F.F	CHKD	REV	REV
DATE07/30/2001	DATE	REV	REV
SCALE 1"=10'	DISSTR. PROJ. NO. 452166	DWG. NO. 51130	
		PROJ. 63-8.CL&P	V.S. H-6-5-B

0 INCHES 1 2 3 4

#2555