2627

#2627

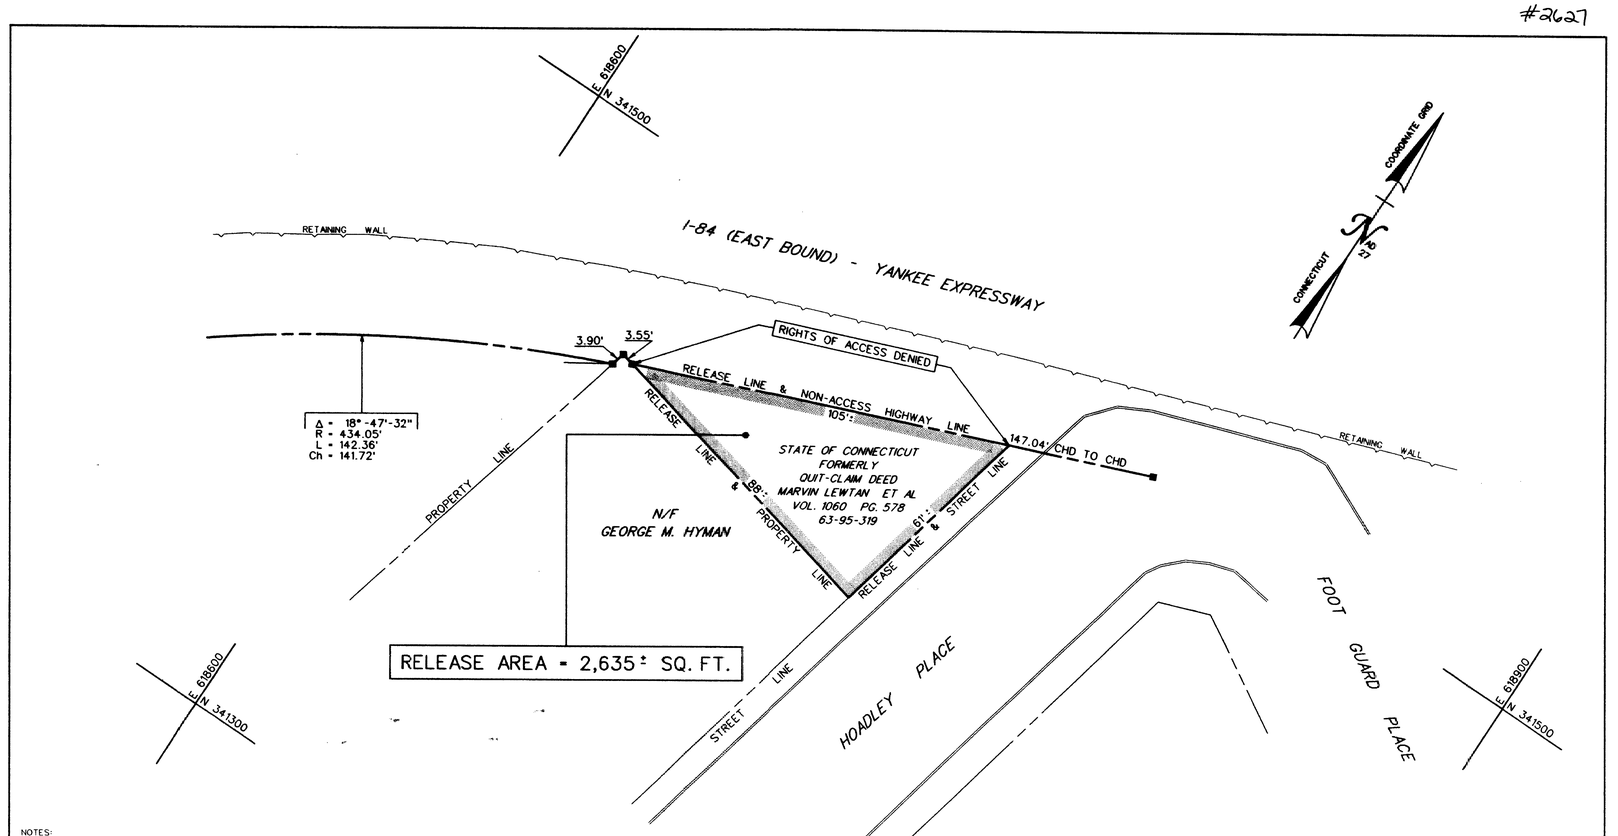

NOTES:

1. THIS COMPILATION PLAN HAS BEEN PREPARED IN ACCORDANCE WITH THE *REGULATIONS OF CONNECTICUT STATE AGENCIES*, SECTIONS 20-300B-1 THROUGH 20-300B-20, AND THE "STANDARDS FOR SURVEYS AND MAPS IN THE STATE OF CONNECTICUT" AS ADOPTED BY THE CONNECTICUT ASSOCIATION OF LAND SURVEYORS, INC. ON SEPTEMBER 26, 1996. IT CONFORMS TO CLASS D ACCURACY AND IS INTENDED TO DEPICT THE LIMITS OF PROPERTY TRANSACTION AS NOTED HEREON. THIS PLAN WAS COMPILED FROM OTHER MAPS, RECORD RESEARCH, AND/OR OTHER SOURCES OF INFORMATION. IT IS NOT TO BE CONSTRUED AS HAVING BEEN NECESSARILY OBTAINED AS THE RESULT OF A FIELD SURVEY AND IS SUBJECT TO SUCH CHANGE AS AN ACCURATE FIELD SURVEY MAY DISCLOSE.

2. THE TOPOGRAPHY AND PROPERTY LINE EVIDENCE DEPICTED ARE BASED UPON THE SURVEY/MAPPING DATA AS REFERENCED. UNLESS OTHERWISE NOTED, THESE PROPERTY/BOUNDARY LINES DO NOT REPRESENT THE PROFESSIONAL OPINION OF THE UNDERSIGNED.

REFERENCES:

1. CONSTRUCTION PROJECT 63-375, SHEET 110, DATED 1986.
2. RIGHT OF WAY MAP 63-09, SHEET 1 OF 2, DATED JANUARY 29, 1965, REVISED JANUARY 23, 1993.

DRAWN BY	JJW
DATE	08/03
CHECKED BY	JP
DATE	08/03

FILE 0630095319.RMA

CREST GRAPHICS
ORIGINAL INK ON POLYESTHER FILM

SCALE IN FEET
40 0 40 80

DATE	REVISION	REQ. BY

TO MY KNOWLEDGE AND BELIEF THIS MAP IS SUBSTANTIALLY CORRECT AS NOTED HEREON.

Robert J. Baron P. L. S. #18824
(NOT VALID WITHOUT A LIVE SIGNATURE AND EMBOSSED SEAL)

TOWN NO. 63
PROJ. NO. 63-95
SERIAL NO. 319A
SHEET NO. 1 OF 1

ROBERT J. BARON, P.L.S.
TITLE MANAGER OF SURVEY OPERATIONS
DATE 11/12/03

I-IR-84-4(125)61

COMPILATION PLAN

TOWN OF HARTFORD
MAP SHOWING LAND TRANSFERRED TO
TRUSTEES OF THE FIRST COMPANY
OF GOVERNOR'S FOOT GUARD
BY
THE STATE OF CONNECTICUT
DEPARTMENT OF TRANSPORTATION
I-84 AND HOADLEY PLACE

SCALE: 1"=20' AUG. 2003

ARTHUR W. GRUHN, P.E.
CHIEF ENGINEER - BUREAU OF ENGINEERING AND HIGHWAY OPERATIONS

#2627

0 INCHES 1 2 3 4