2675

#2675

ORIGINAL INK DRAWING
ON FILM
OZZIE BLINT, SURVEYOR

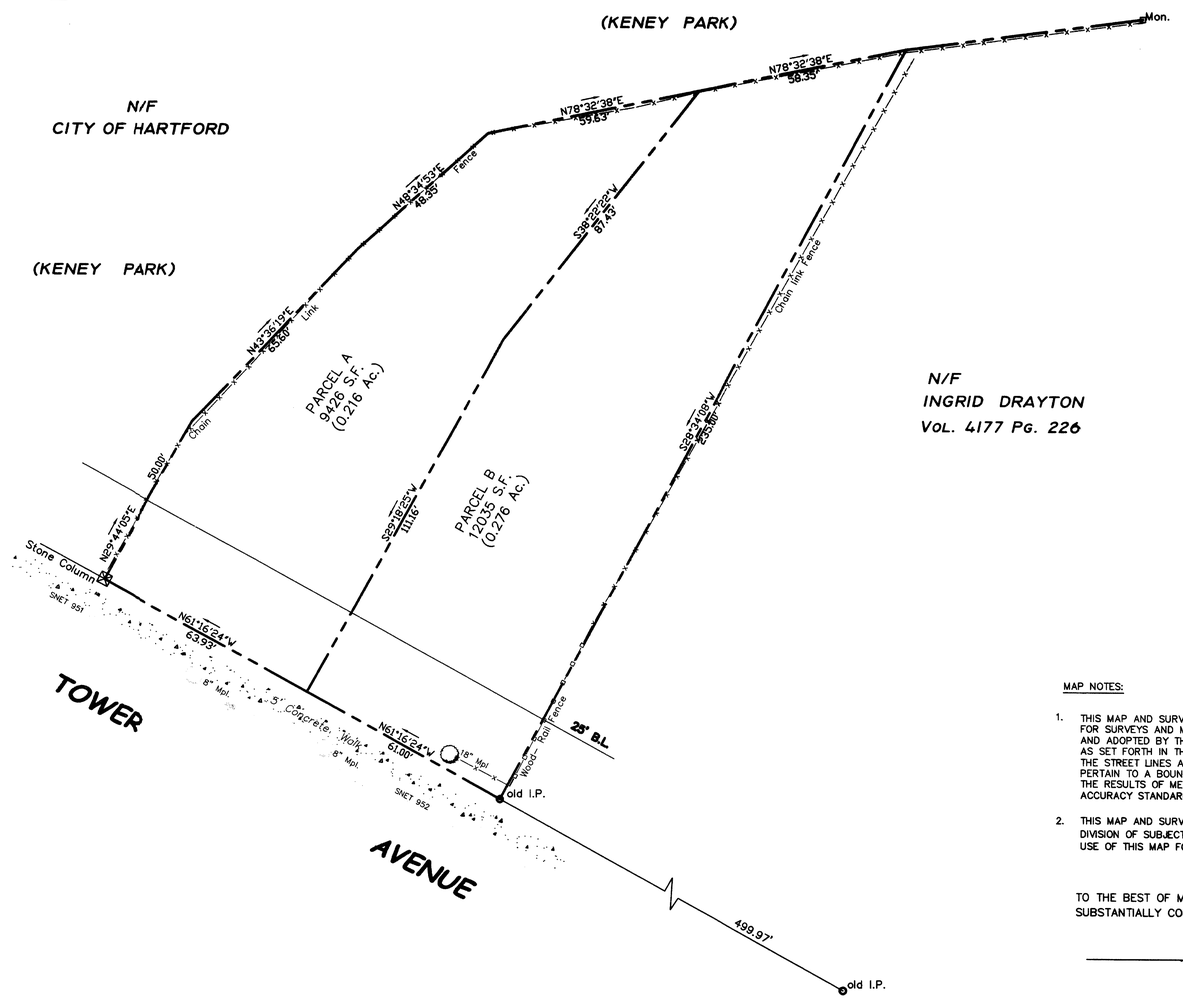

MAP NOTES:

1. THIS MAP AND SURVEY WERE PREPARED IN ACCORDANCE WITH THE RECOMMENDED STANDARDS FOR SURVEYS AND MAPS IN THE STATE OF CONNECTICUT EFFECTIVE JUNE 21, 1996, PREPARED AND ADOPTED BY THE CONNECTICUT ASSOCIATION OF LAND SURVEYORS, INC., PURSUANT TO AND AS SET FORTH IN THESE STANDARDS. THE TYPE OF SURVEY IS A "PERIMETER SURVEY". THE STREET LINES AS THEY ARE DEPICTED HEREON, REPRESENT PROFESSIONAL OPINIONS THAT PERTAIN TO A BOUNDRY DETERMINATION CATEGORY OF "FIRST SURVEY". THIS MAP PRESENTS THE RESULTS OF MEASUREMENTS WHICH WERE MADE UPON THE GROUND IN ACCORDANCE WITH THE ACCURACY STANDARDS OF A CLASS A-2 SURVEY.

2. THIS MAP AND SURVEY WERE PREPARED FOR DOUGLAS BROMFIELD IN MATTERS RELATING TO THE DIVISION OF SUBJECT PARCEL OF LAND. USE OF THIS MAP FOR OTHER PURPOSES OR BY OTHER PARTIES IS NOT VALID.

TO THE BEST OF MY KNOWLEDGE AND BELIEF, THIS MAP IS SUBSTANTIALLY CORRECT AS NOTED HEREON.

OSWALD BLINT L.S.

STATE OF CONNECTICUT
OSWALD R. BLINT
No. 12966
LAND SURVEYOR

DISTRICT: R-7
MINIMUM WIDTH: 60'
MINIMUM AREA: 7500 S.F.

RECEIVED

DATE:	PERIMETER SURVEY	O. BLINT SURVEYING
SCALE:	PREPARED FOR	95 GIDDINGS AVENUE
SHEET:	DOUGLAS BROMFIELD	WINDSOR, CONNECTICUT
	260 TOWER STREET	860.833.6850
	HARTFORD, CONNECTICUT	

#2675