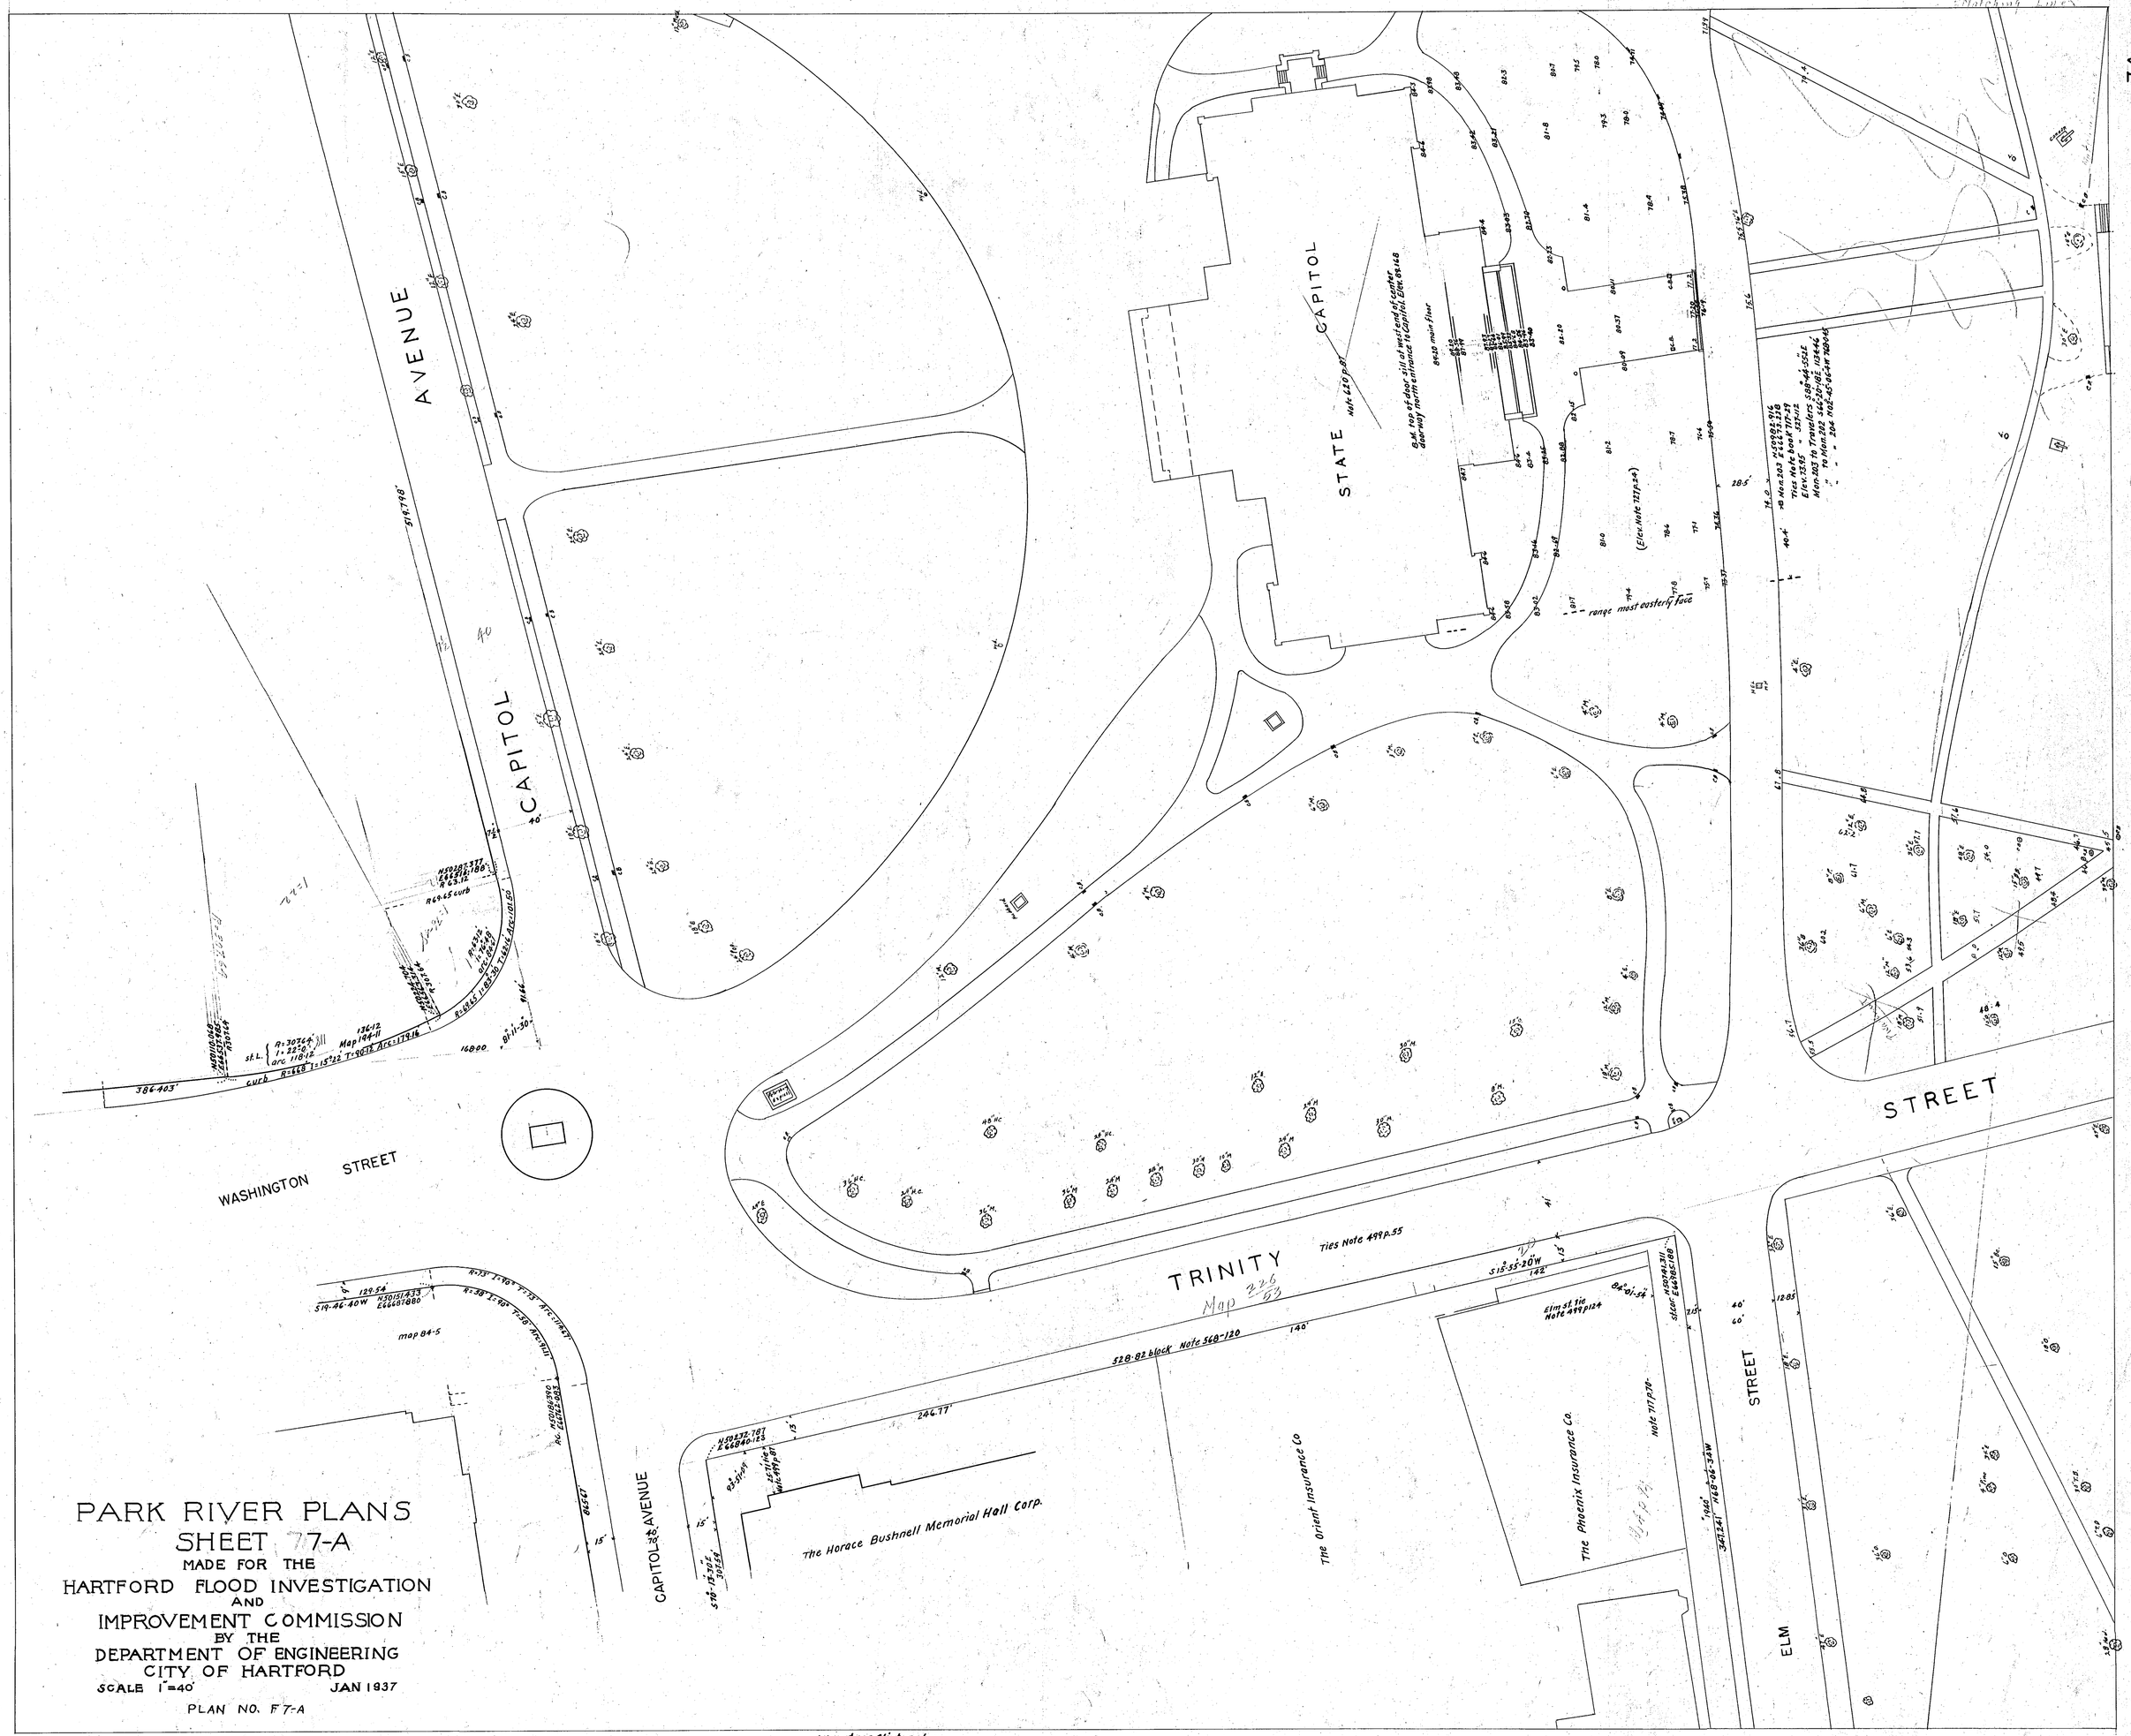
STATE CAPITOL
CAPITOL AVENUE
WASHINGTON STREET
TRINITY STREET
ELM STREET
CAPITOL AVENUE
The Horace Bushnell Memorial Hall Corp.
The Orient Insurance Co
The Phoenix Insurance Co.
Ties Note 499 p.55
528.82 block Note 560-120
range most easterly face
PARK RIVER PLANS
SHEET 7-A
MADE FOR THE
HARTFORD FLOOD INVESTIGATION
AND
IMPROVEMENT COMMISSION
BY THE
DEPARTMENT OF ENGINEERING
CITY OF HARTFORD
SCALE 1"=40'
JAN 1937
PLAN NO. F 7-A

7-A