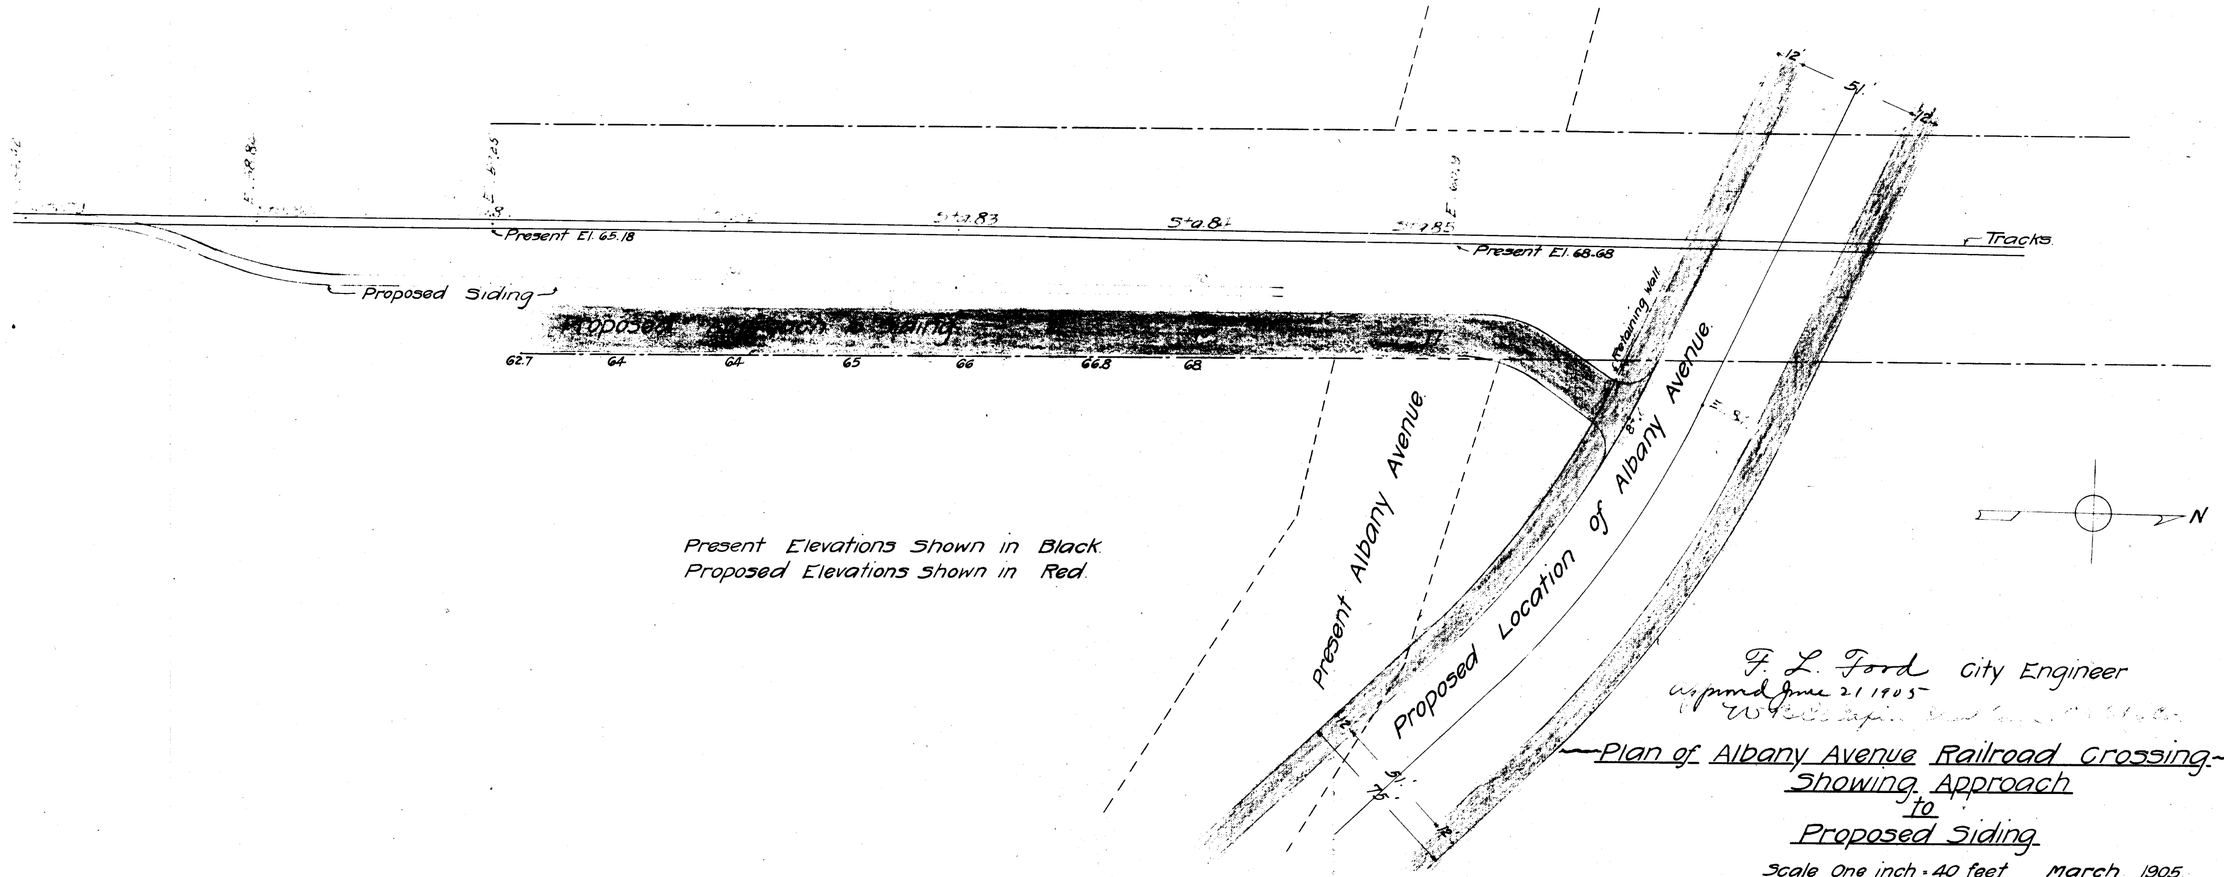

F. L. Ford City Engineer
Approved June 21 1905

Plan of Albany Avenue Railroad Crossing
Showing Approach
to
Proposed Siding

Scale One inch = 40 feet March 1905
Drawer 34 Sheet 43.