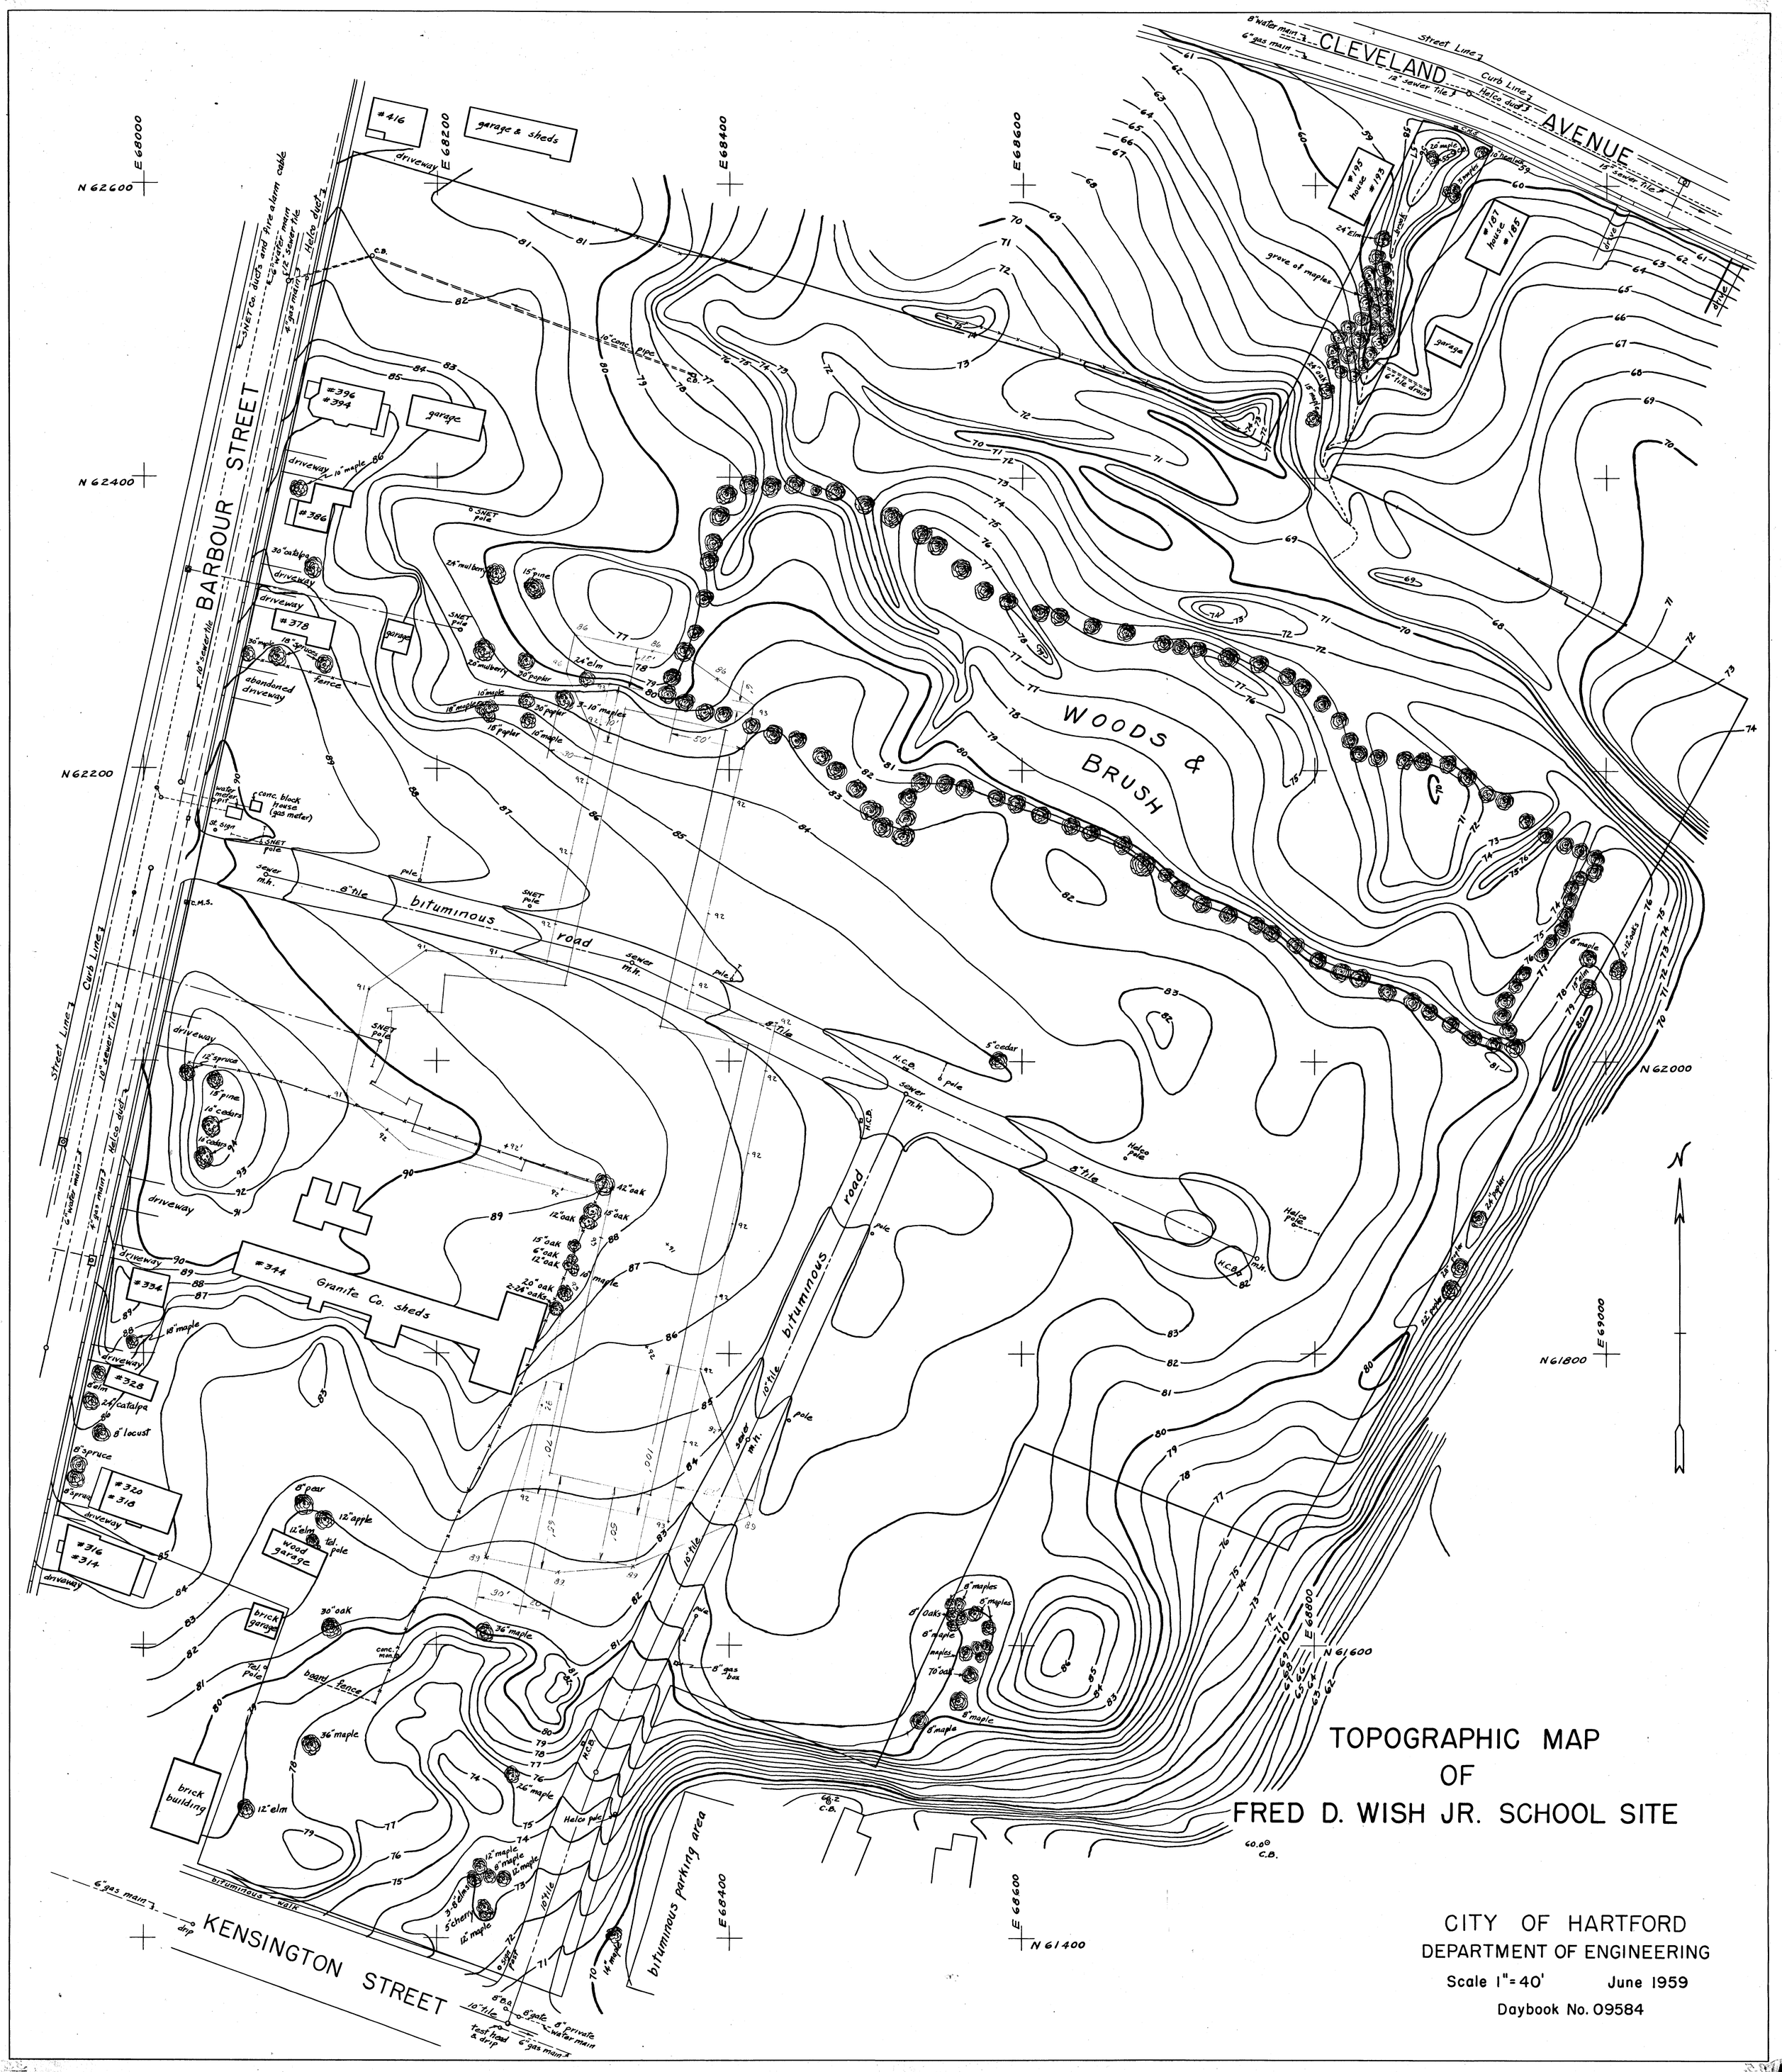
TOPOGRAPHIC MAP
OF
FRED D. WISH JR. SCHOOL SITE
CITY OF HARTFORD
DEPARTMENT OF ENGINEERING
Scale 1"=40'
June 1959
Daybook No. 09584
CLEVELAND AVENUE
BARBOUR STREET
KENSINGTON STREET
WOODS & BRUSH
Granite Co. sheds
bituminous road
bituminous parking area
bituminous walk
brick building
brick garage
wood garage
N
N 62600
N 62400
N 62200
N 62000
N 61800
N 61600
N 61400
E 68000
E 68200
E 68400
E 68600
E 68800
E 69000