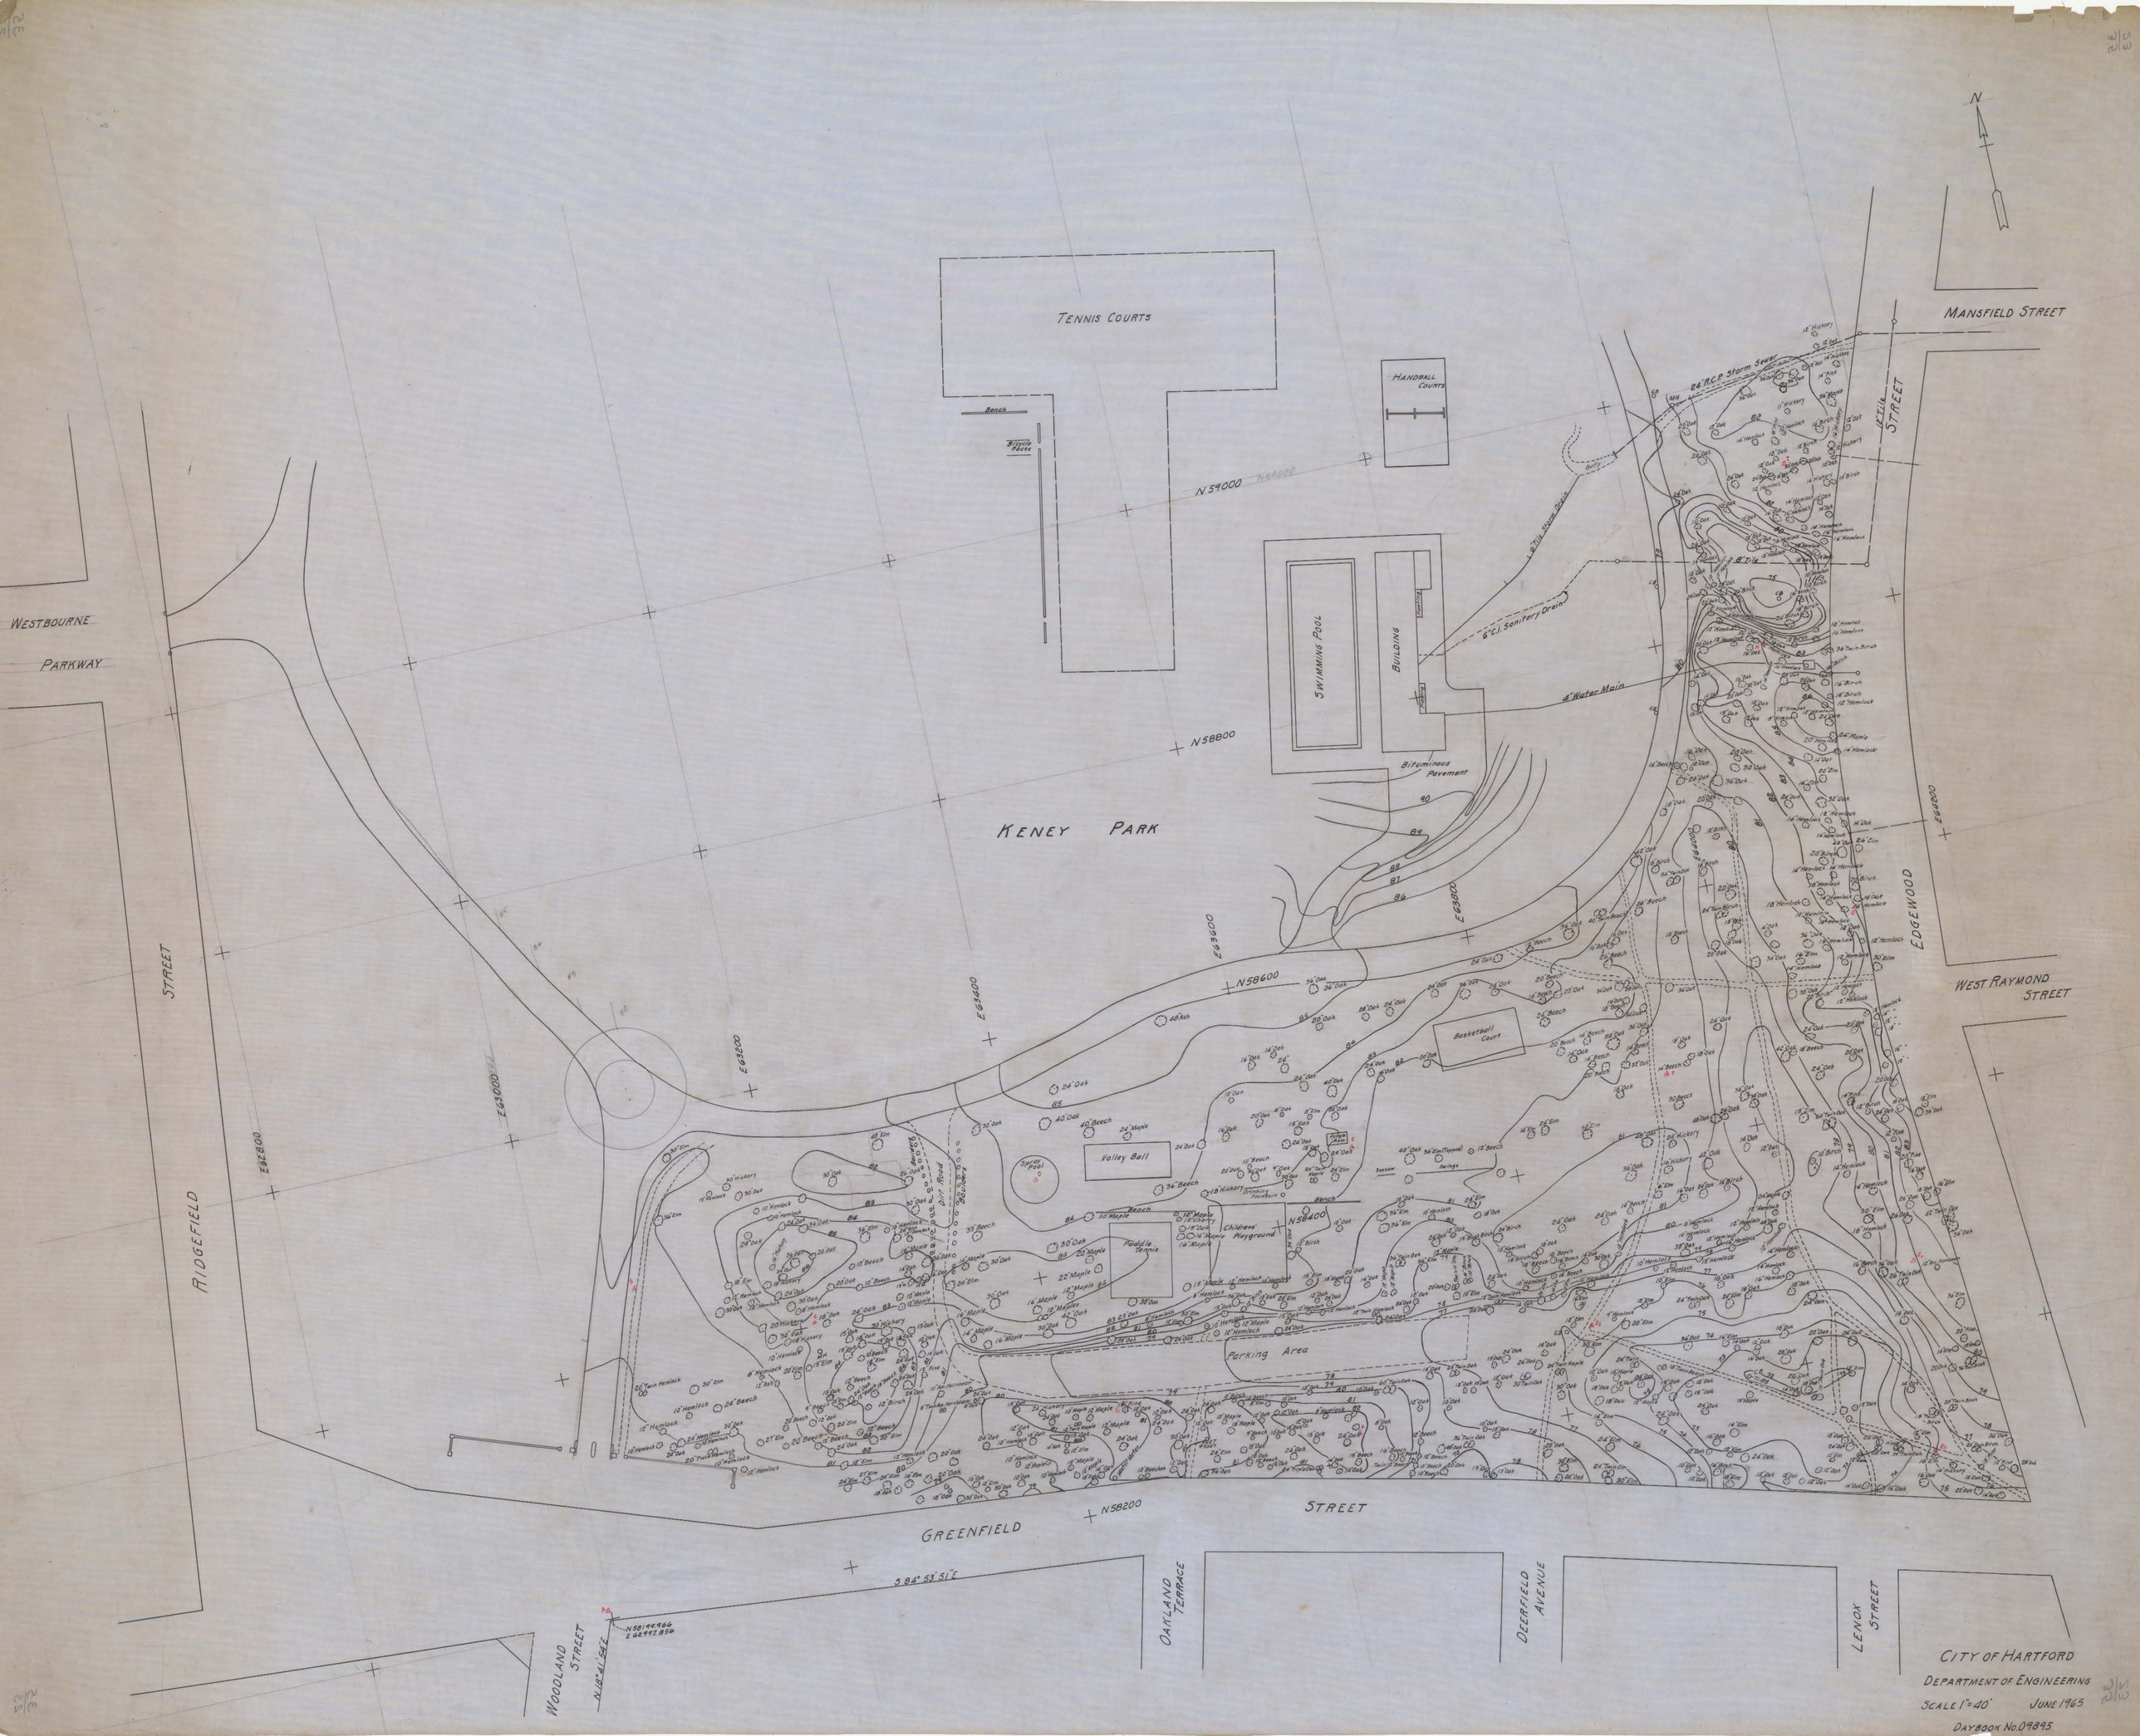

CITY OF HARTFORD
DEPARTMENT OF ENGINEERING
SCALE 1"=40' JUNE 1965
DAYBOOK No. 09895