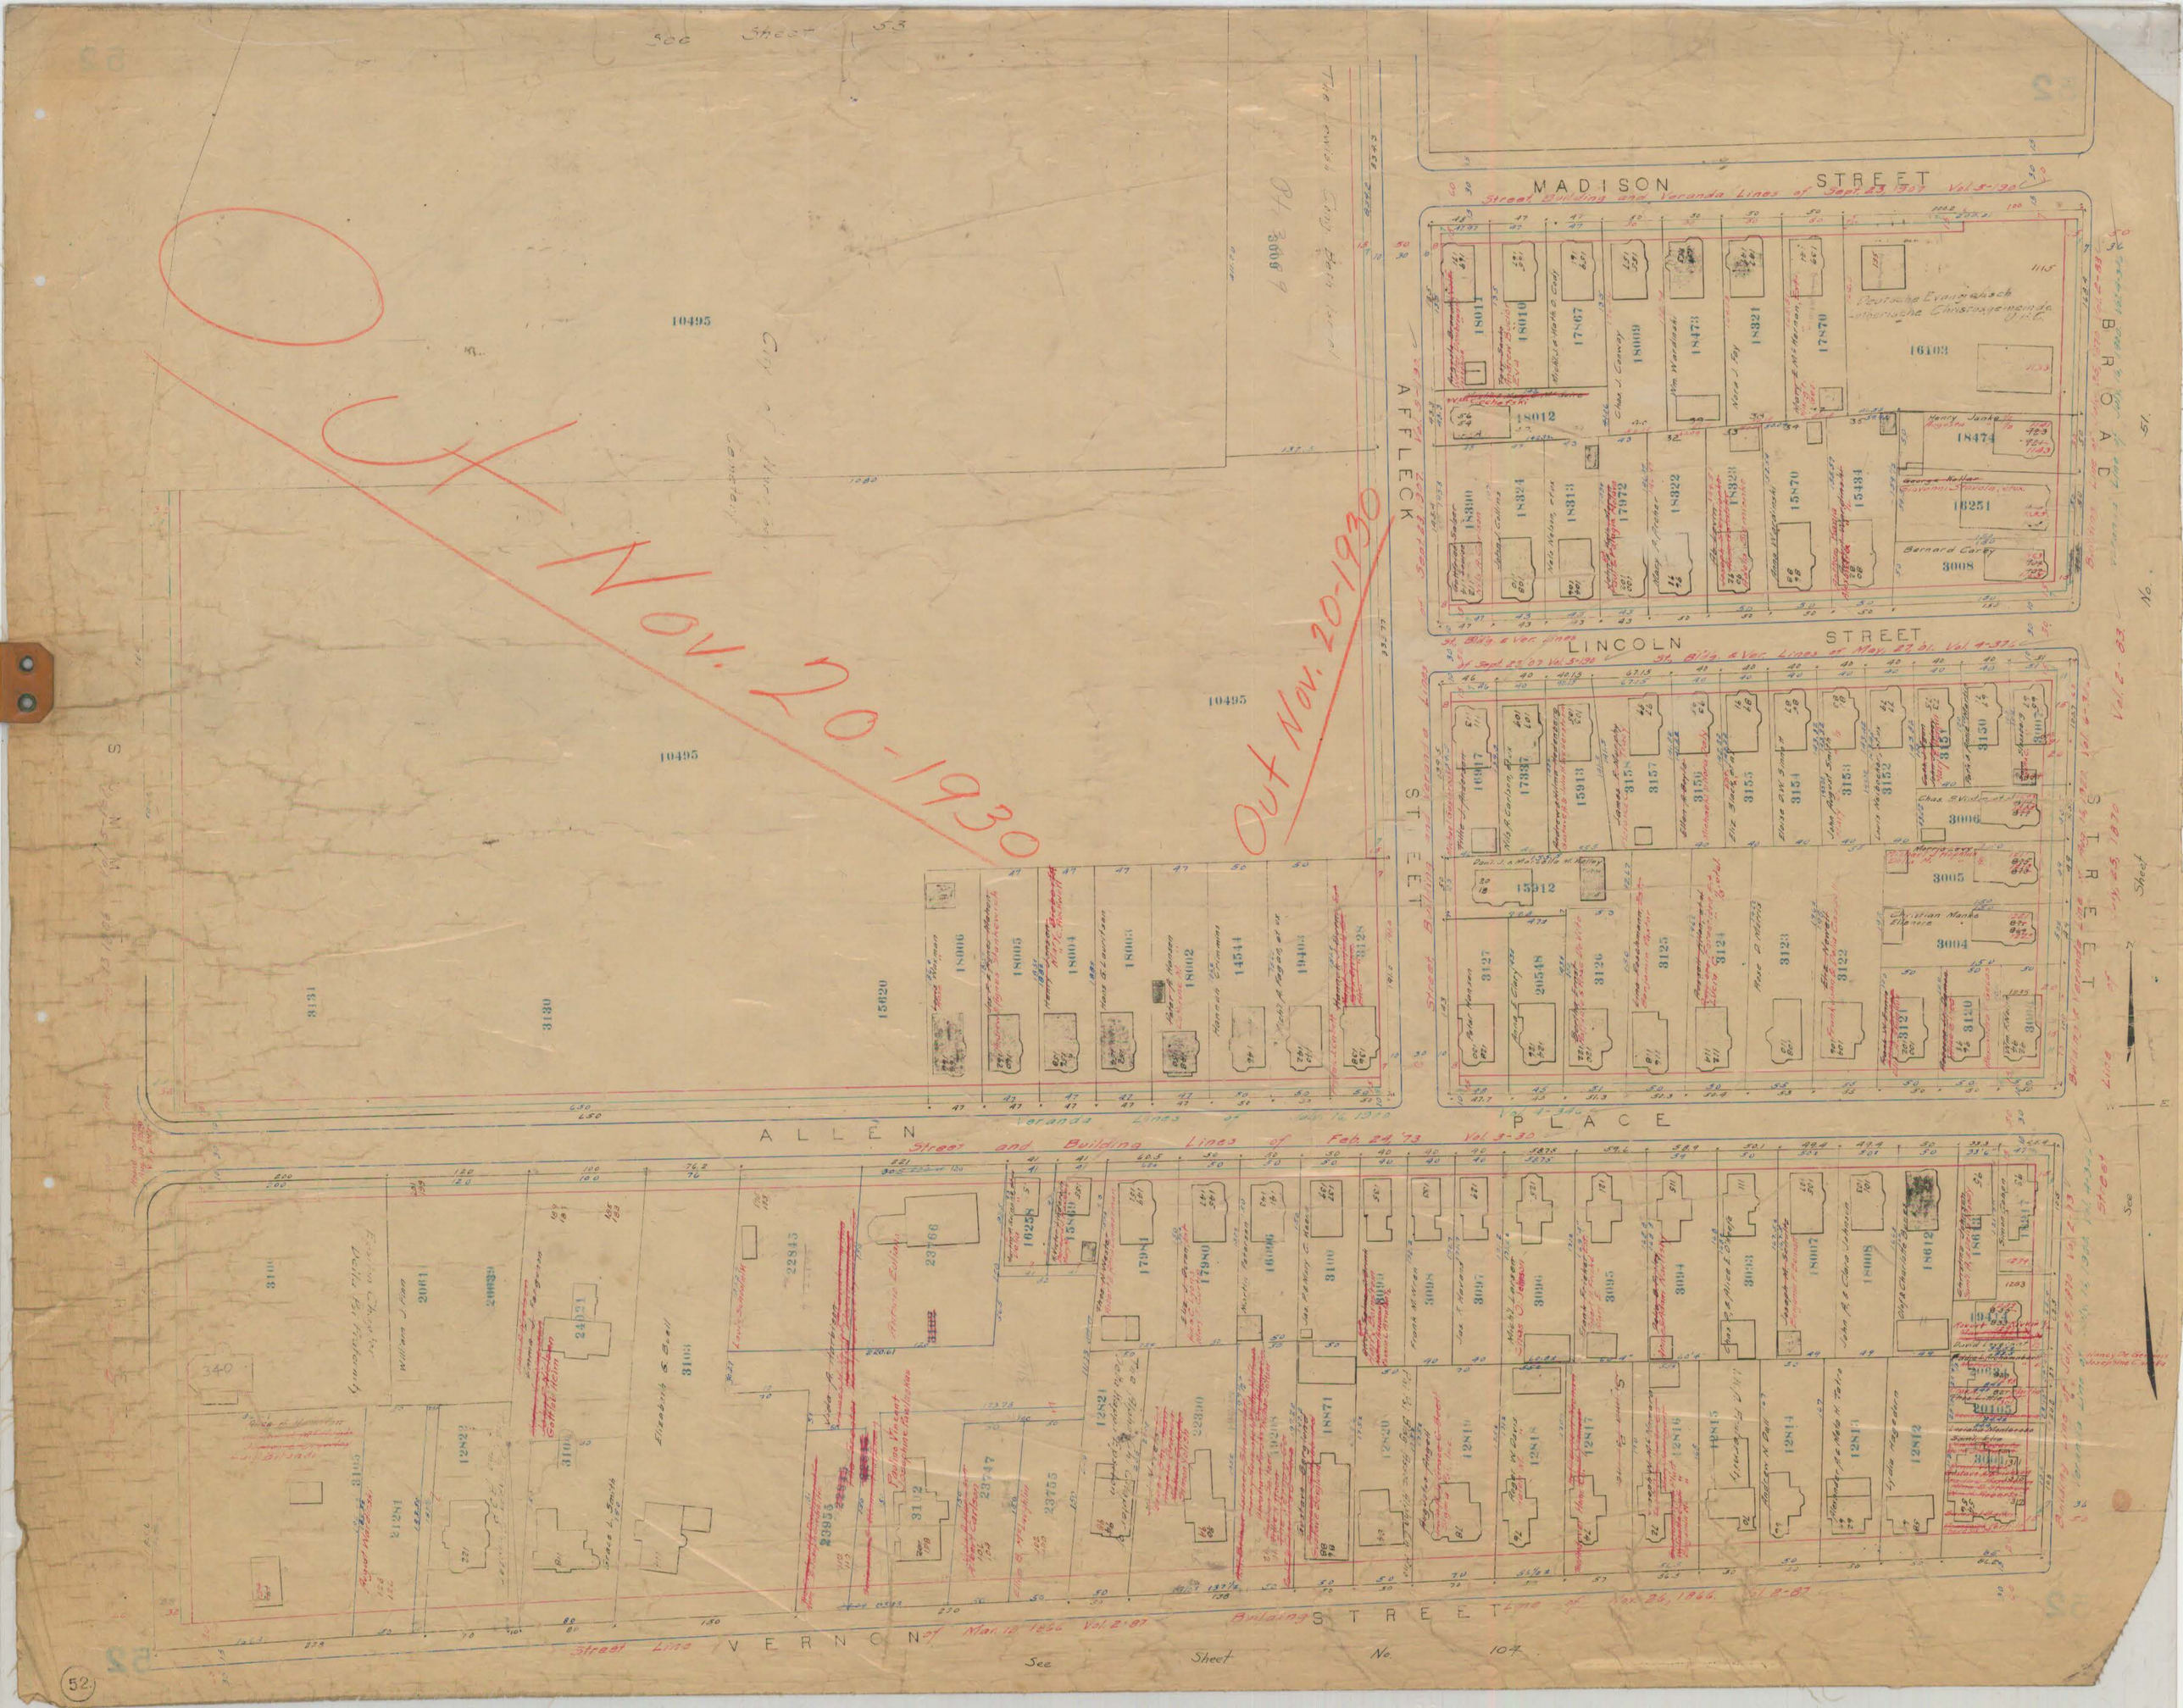
See Sheet 53
MADISON STREET
Street Building and Veranda Lines of Sept. 23, 1907 Vol. 5-190
AFFLECK STREET
BROAD STREET
Deutsche Evangelisch Lutherische Christusgemeinde U.C.
LINCOLN STREET
St. Bldg & Ver. Lines of Sept. 23 07 Vol. 5-190
St. Bldg & Ver. Lines of May 27 01 Vol. 4-37
ALLEN PLACE
Veranda Lines of
Street and Building Lines of Feb. 24 73 Vol. 3-30
VERNON STREET
Street Line of Mar 12 1866 Vol 2-87
Building Line of Nov. 26, 1866. Vol 2-87
See Sheet No. 104.
10495
Out Nov. 20-1930
Out Nov. 20-1930
(52)