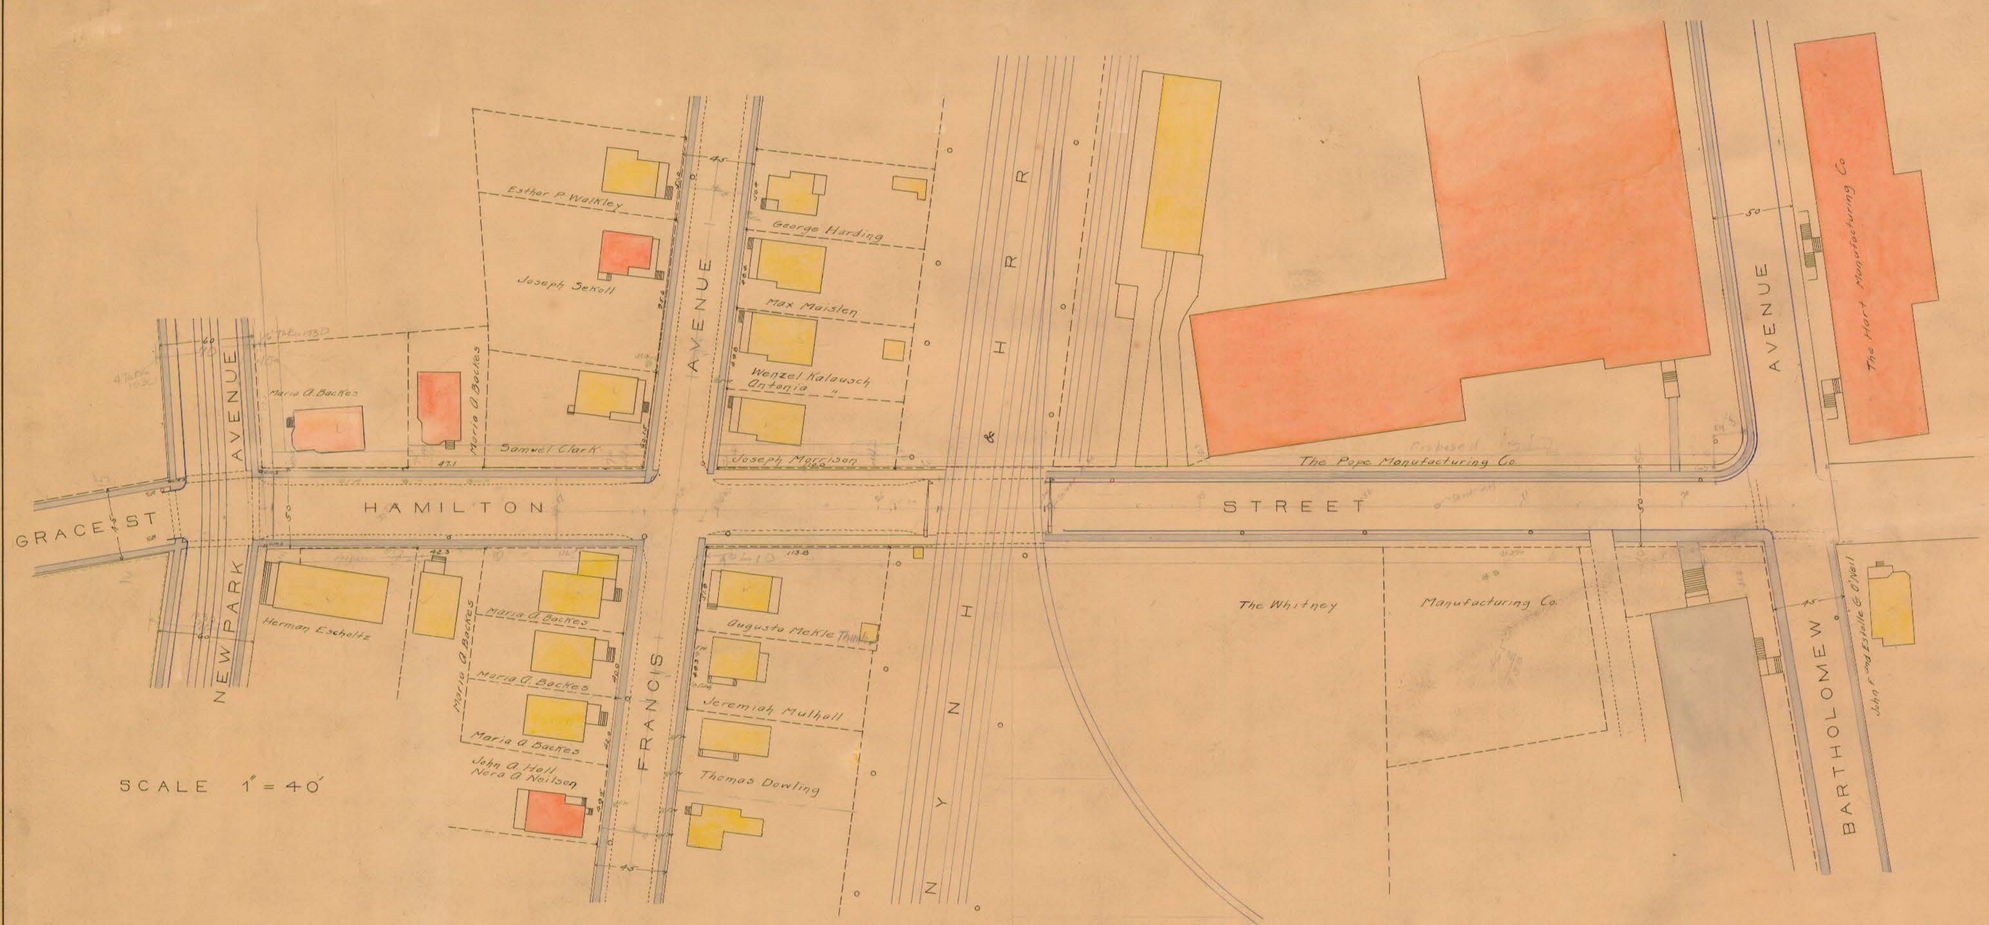


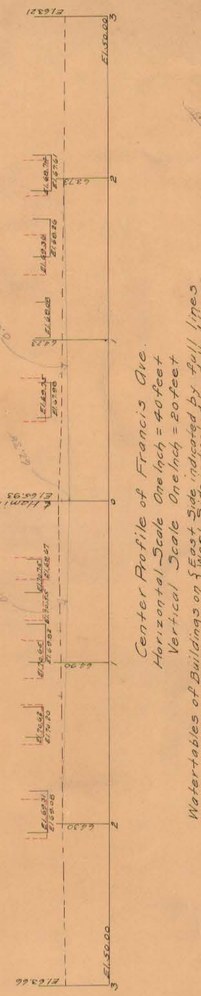


# PLAN AND PROFILES
## HAMILTON STREET GRADE CROSSING

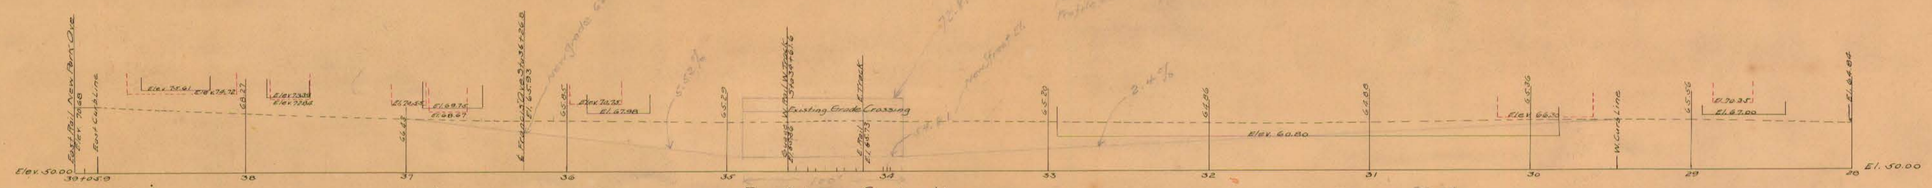


Profile on Center Line
Horizontal Scale One Inch = 40 feet
Vertical Scale One Inch = 20 feet
Water tables of Buildings on {North Side indicated by full lines
South Side indicated by dotted lines

OFFICE OF CITY ENGINEER
HARTFORD, CONN.
Date Jan 1911 Scale No. 02564
Index 206-114
City Engineer