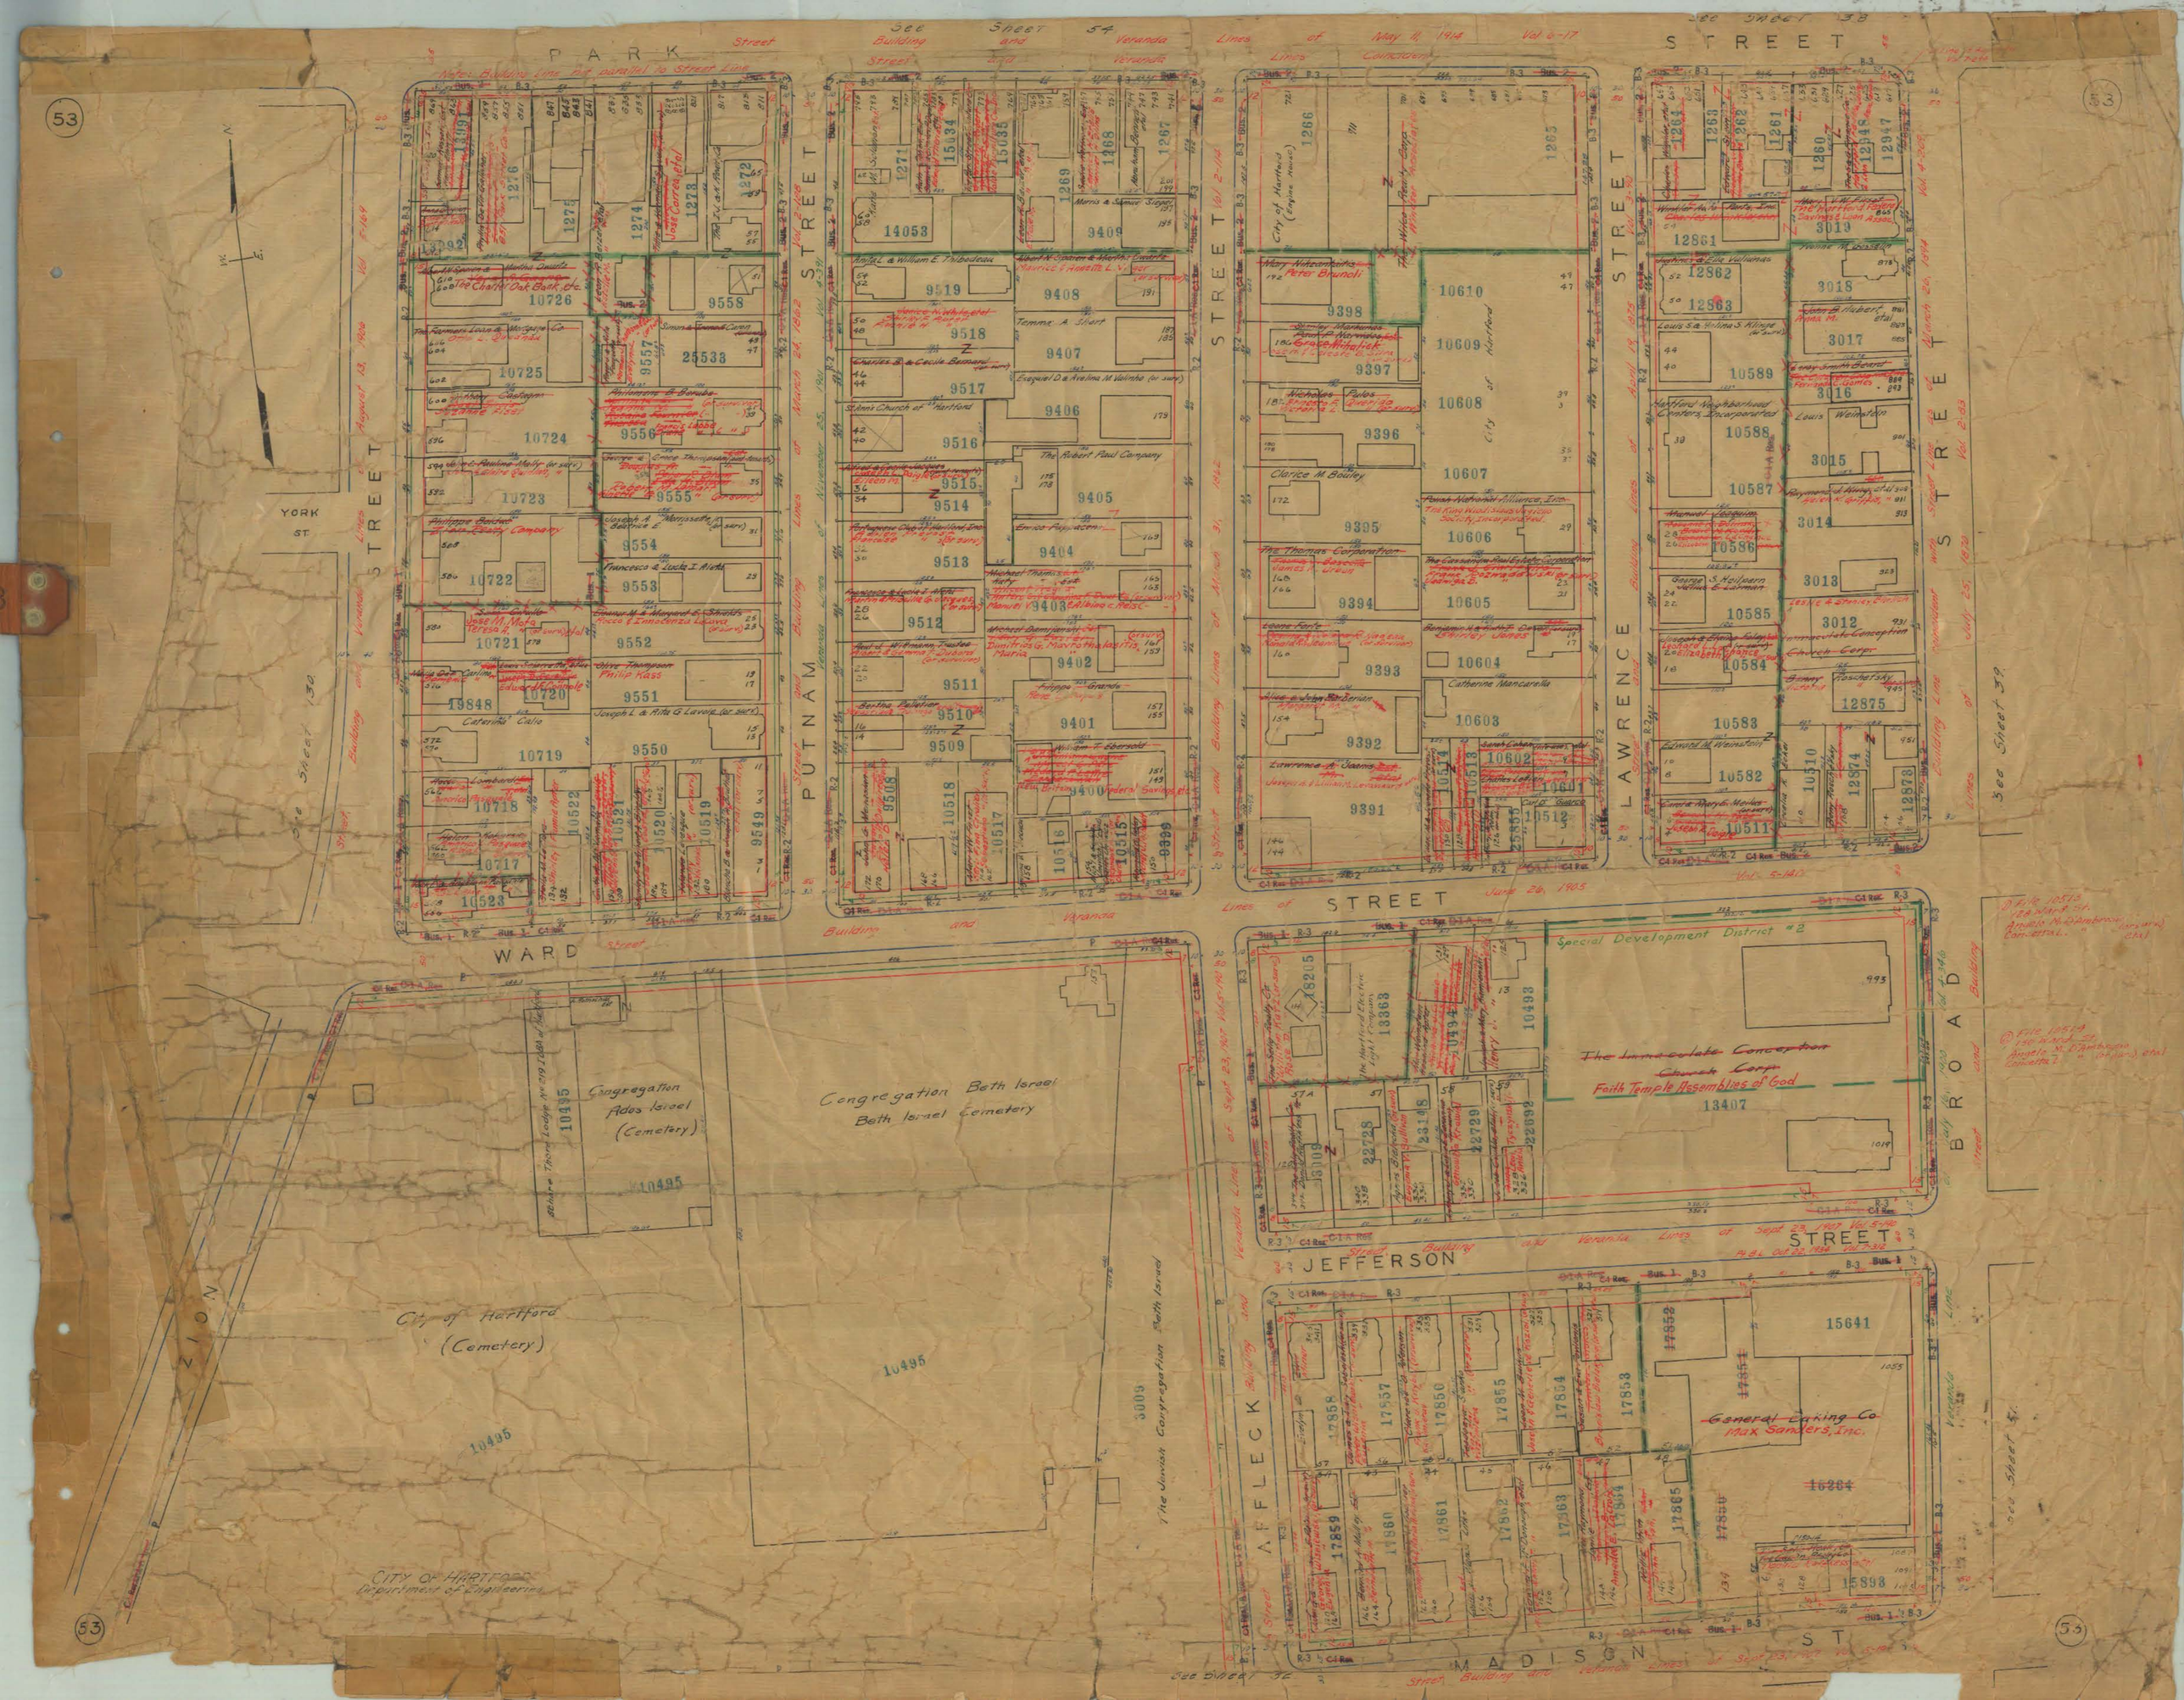
PARK STREET
PUTNAM STREET
LAWRENCE STREET
WARD STREET
BROAD STREET
JEFFERSON STREET
AFFLECK STREET
MADISON ST
ZION
YORK ST.
Congregation Ados Israel (Cemetery)
Congregation Beth Israel
Beth Israel Cemetery
City of Hartford (Cemetery)
CITY OF HARTFORD
Department of Engineering
Special Development District #2
Faith Temple Assemblies of God
General Baking Co
Max Sanders, Inc.
City of Hartford (Empire House)
City of Hartford
The Robert Paul Company
St. Ann's Church of Hartford
The Thomas Corporation
Clarice M. Bouley
Catherine Mancarella
Philip Hass
Caterina Calo
Tomma A. Short
Michael Thomas
Dimitrios G. Mavrothalassitis
Maria
Federal Savings etc
Hartford Neighborhood Centers, Incorporated
Louis Weinstein
Louis S. & Velma S. Klinge
Edward M. Weinstein
Immaculate Conception
Church Corp
Note: Building Line not parallel to Street Line
See Sheet 30
See Sheet 39
See Sheet 38
See Sheet 54
See Sheet 53
Building and Veranda Lines of May 11, 1914 Vol 6-17
Building and Veranda Lines of March 24, 1862 Vol 2-94
Building and Veranda Lines of November 25, 1911 Vol 2-94
Building and Veranda Lines of April 31, 1912
Building and Veranda Lines of April 19, 1875 Vol 3-90
Building and Veranda Lines of March 26, 1914 Vol 4-209
Building and Veranda Lines of July 25, 1872 Vol 2-83
Building and Veranda Lines of June 26, 1905 Vol 5-142
Building and Veranda Lines of Sept 23, 1907 Vol 5-146
Building and Veranda Lines of Sept 23, 1907 Vol 5-148
Building and Veranda Lines of Sept 23, 1907 Vol 5-150
Building and Veranda Lines of Sept 23, 1907 Vol 5-152
Building and Veranda Lines of Sept 23, 1907 Vol