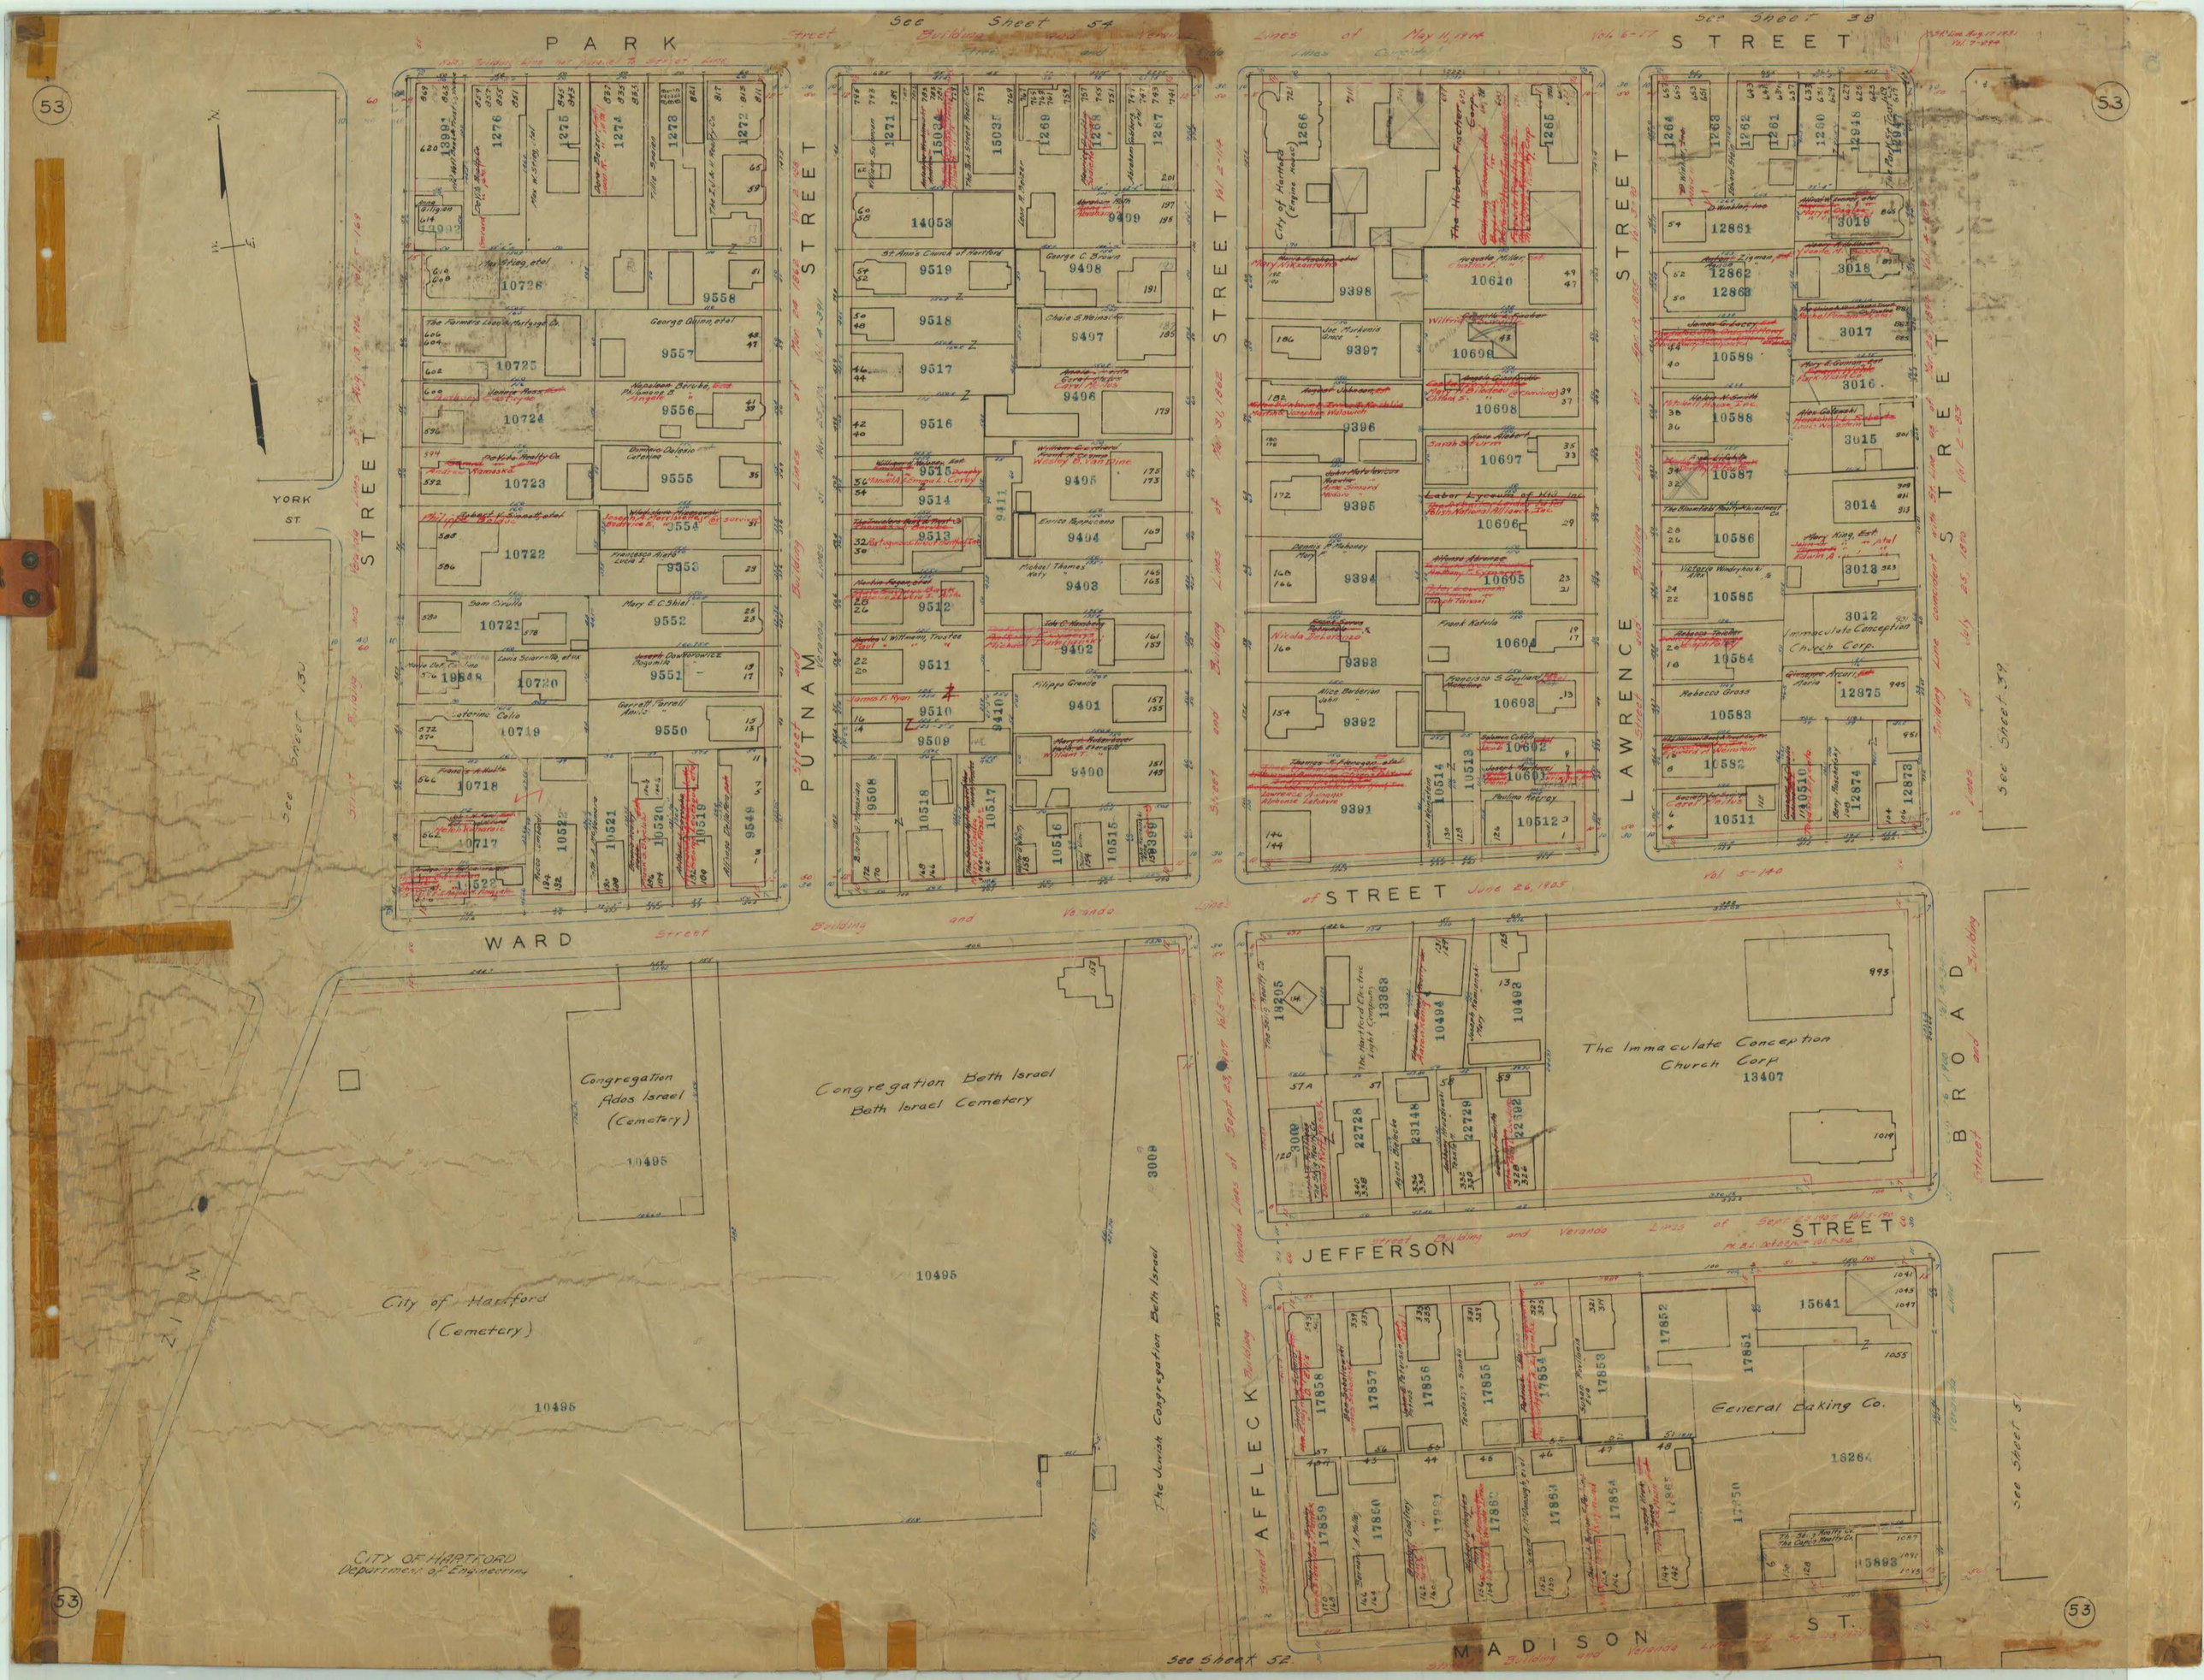
53
See Sheet 54
See Sheet 38
PARK
STREET
PUTNAM
STREET
STREET
LAWRENCE
STREET
WARD
STREET
BROAD
STREET
JEFFERSON
STREET
AFFLECK
MADISON
ST.
YORK
ST
See Sheet 130
See Sheet 39
See Sheet 52
See Sheet 51
City of Hartford (Engine House)
The Hebert Fischer Co.
St. Ann's Church of Hartford
Congregation Ados Israel (Cemetery)
Congregation Beth Israel
Beth Israel Cemetery
City of Hartford (Cemetery)
The Jewish Congregation Beth Israel
The Hartford Electric Light Company
The Immaculate Conception Church Corp.
13407
Immaculate Conception Church Corp.
General Baking Co.
CITY OF HARTFORD
Department of Engineering