


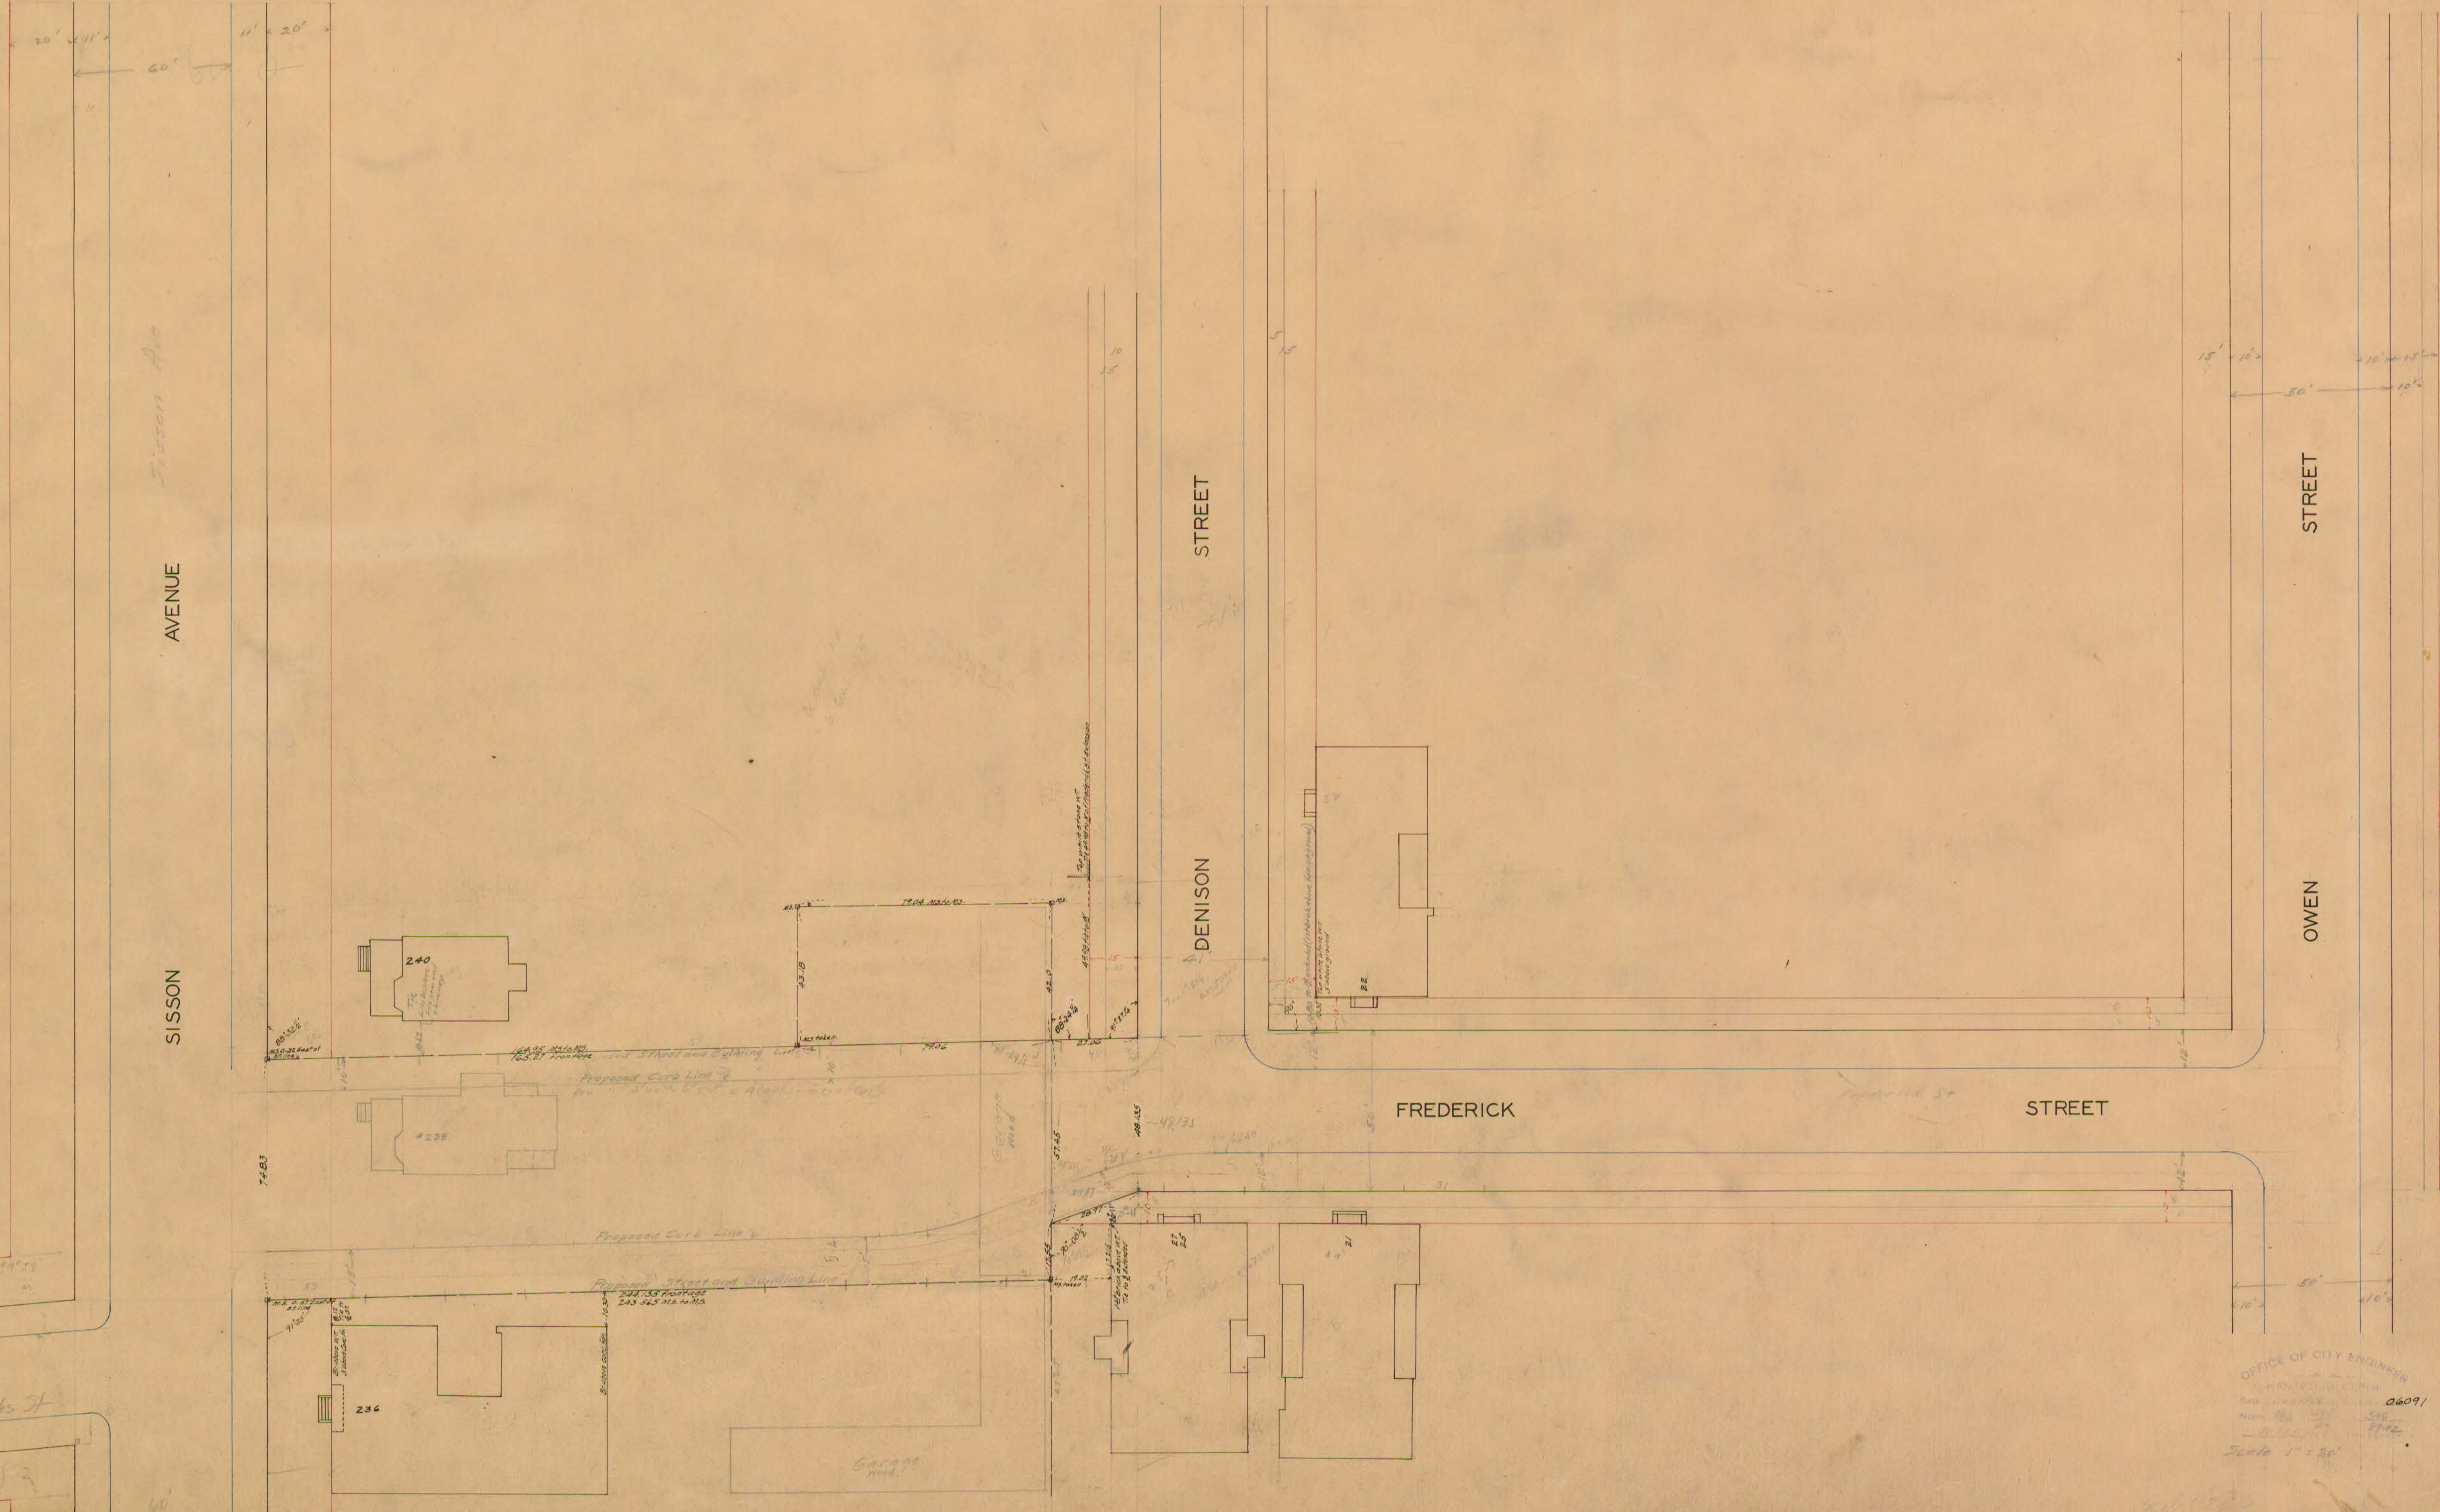

OFFICE OF CITY ENGINEER
HARTFORD, CONNECTICUT
DATE: JANUARY 1, 1909
NO. 06091
Scale 1" = 30'