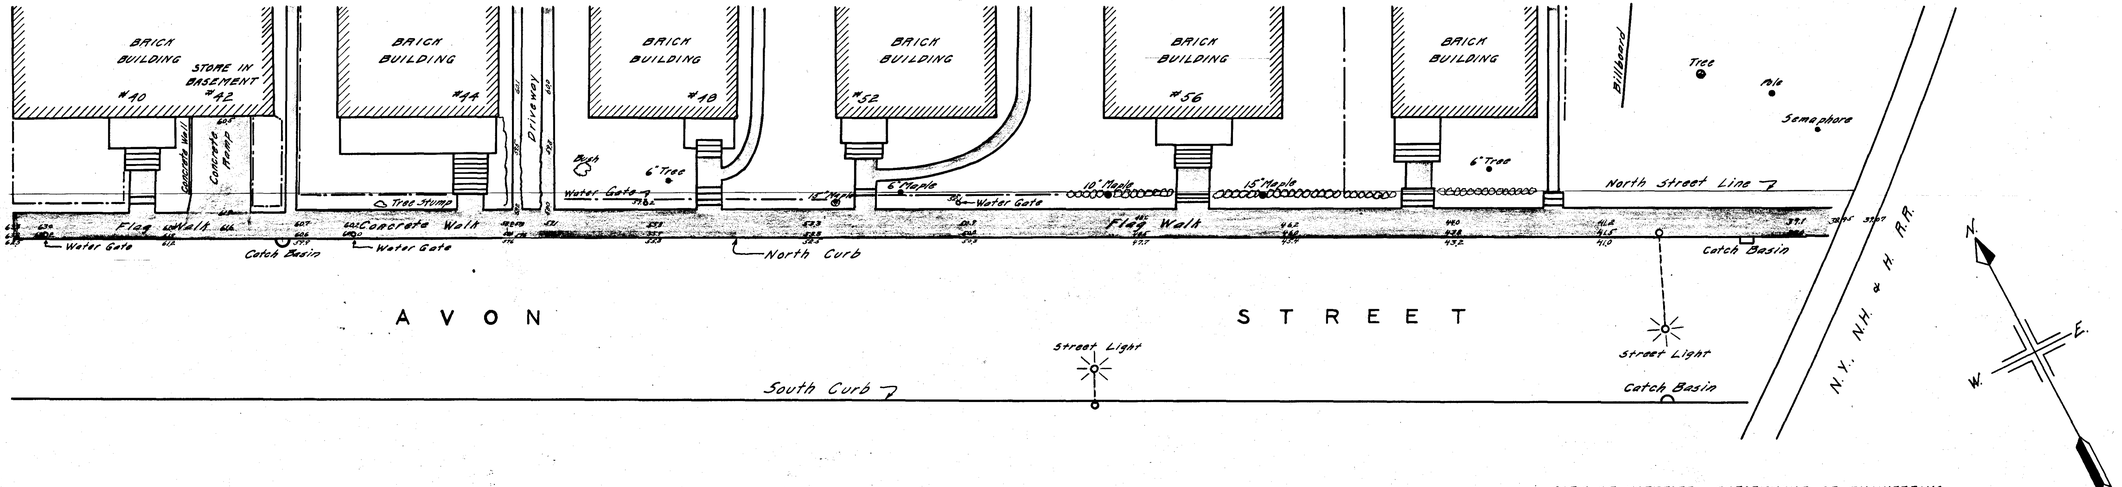

CITY OF HARTFORD, DEPARTMENT OF ENGINEERING

PLAN OF A PART OF

AVON STREET

SCALE 1"=10'

From a survey made January 9, 1928.

For use in "Gladstone vs. City of Hartford."

(Notes: 353 p38)