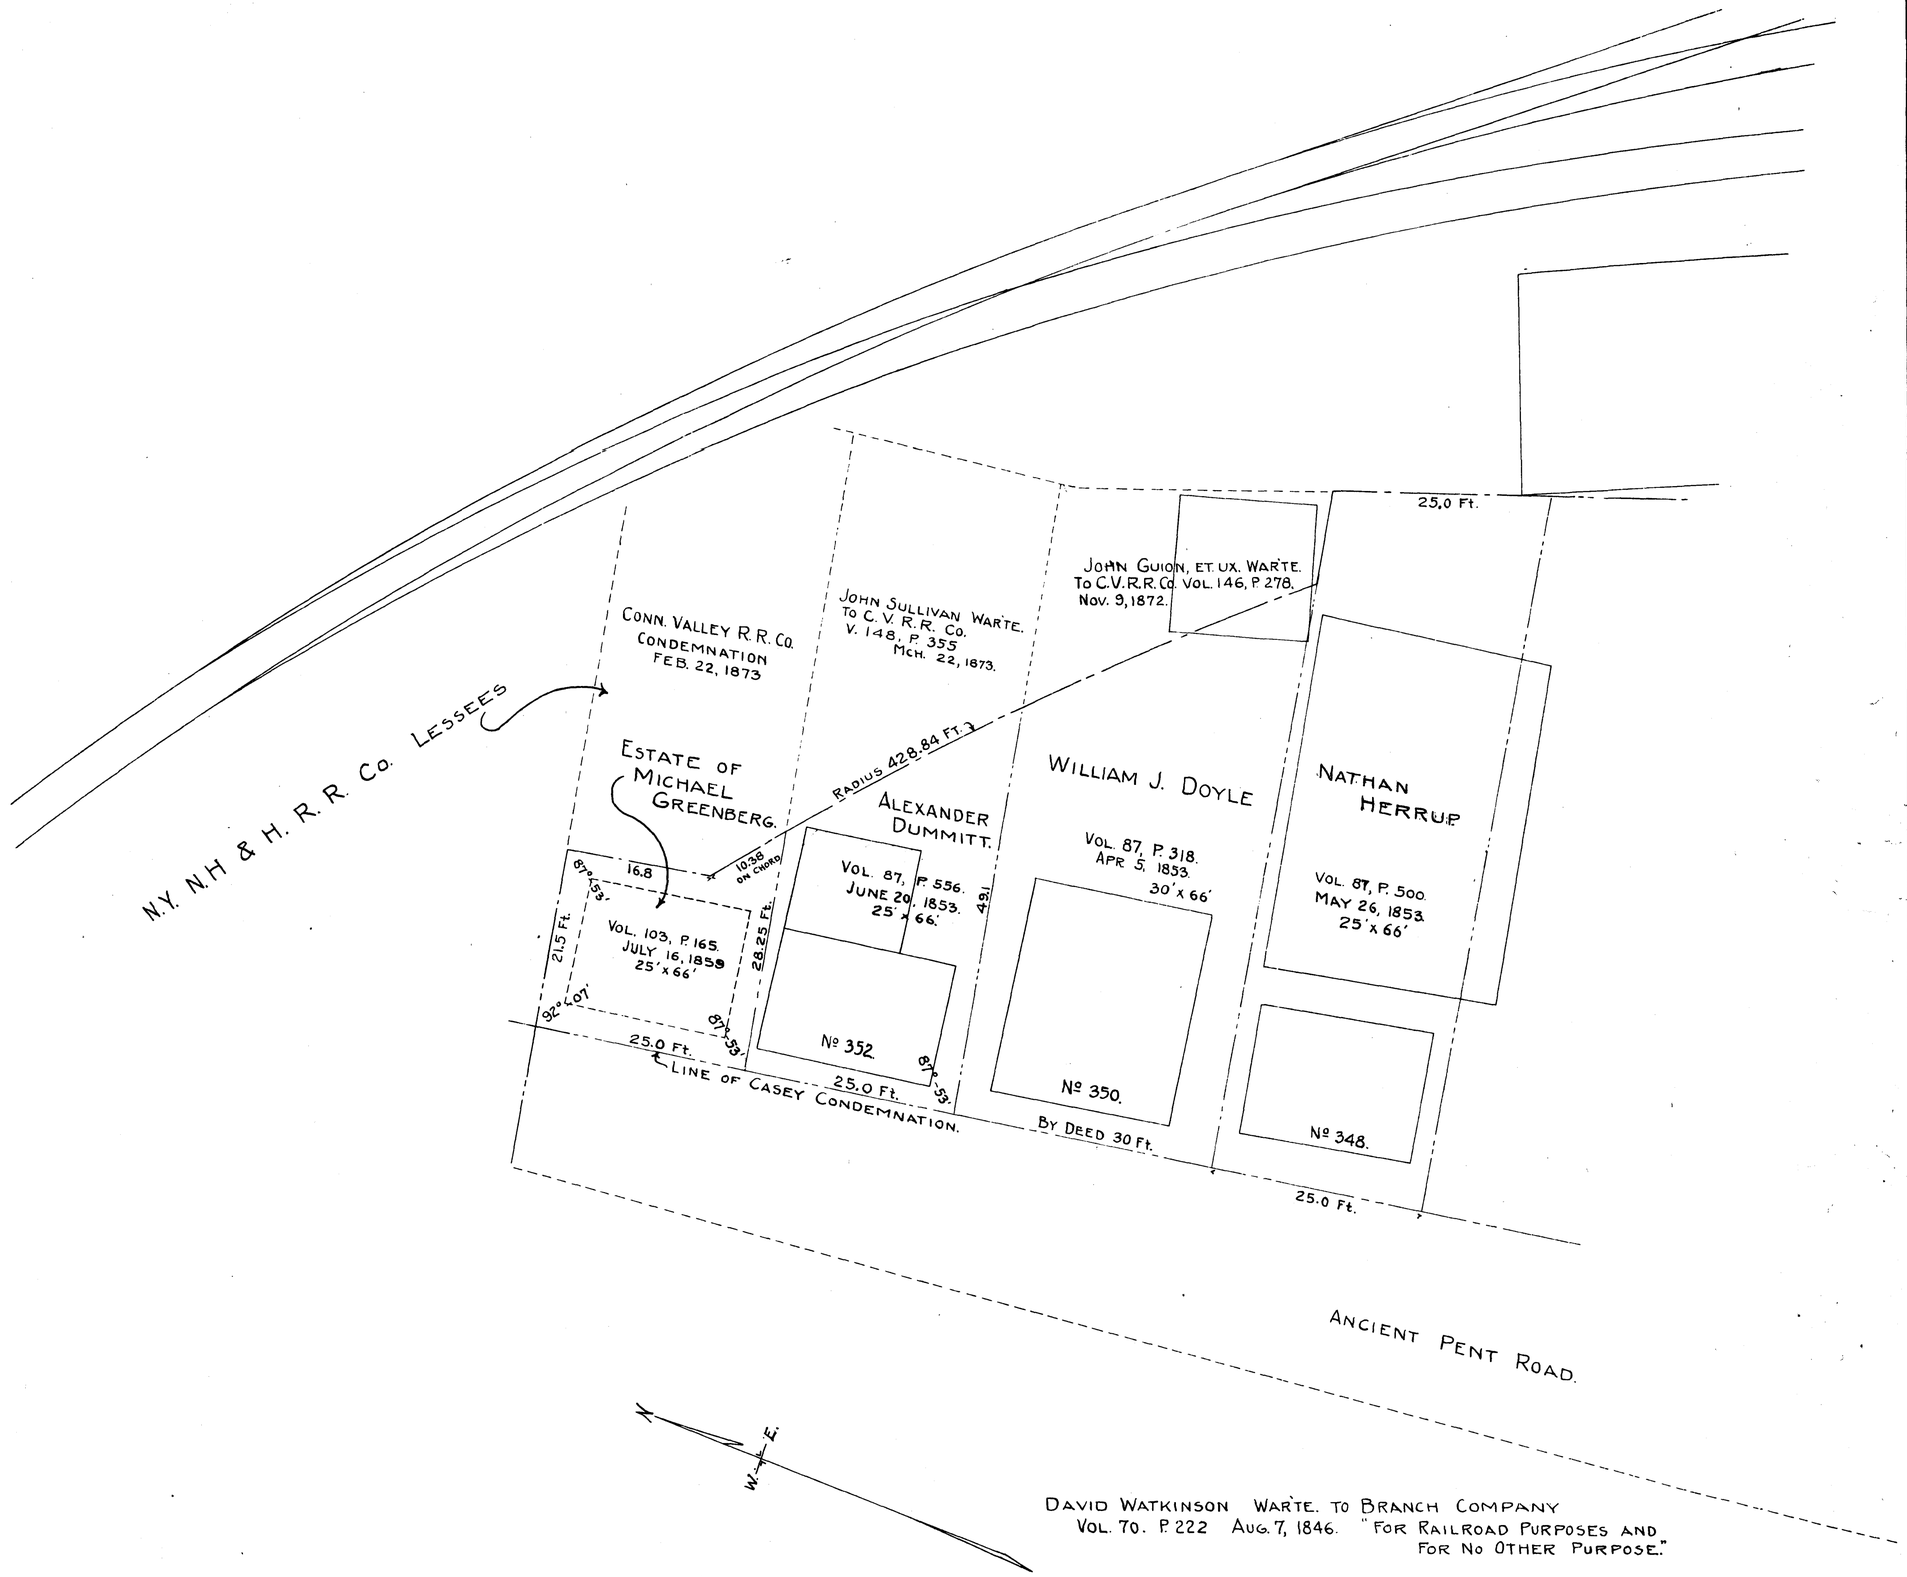

NORTH FRONT STREET.

SCALE 1 INCH = 10 FEET. DECEMBER, 1922.

L.W. BURT & SON, CIVIL ENGINEERS.

1510F27