FIXTURE SCHEDULE		
TYPE	MANUFACTURER & CATALOG Nº	LAMPS.
A	DUAL-LITE * EXT-1245	2-32 CP
A-1	" * EXT-1245	2-15 CP.
D	" * EXT-06	2-32 CP
E-H	" * EXT-1254H	2-25 WATT A.C. & 3-15 CP
E1-WG	" * EXT-125WG	" & 1-15 CP & 2-32 CP

SYMBOL LIST	
SYMBOL	DESCRIPTION
	EXISTING FIXTURE OR OUTLET.
	CEILING FIXTURE.
	WALL BRACKET.
	EXIT LITE
	PANELBOARD
	AUX. ALARMS FOR BFA & D.C. LTG PNLS

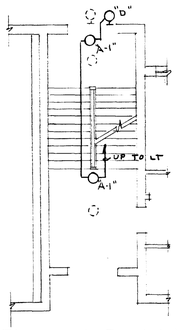

1ST FL. STAIRWELL PLAN

SCALE 1/8" = 1'-0"

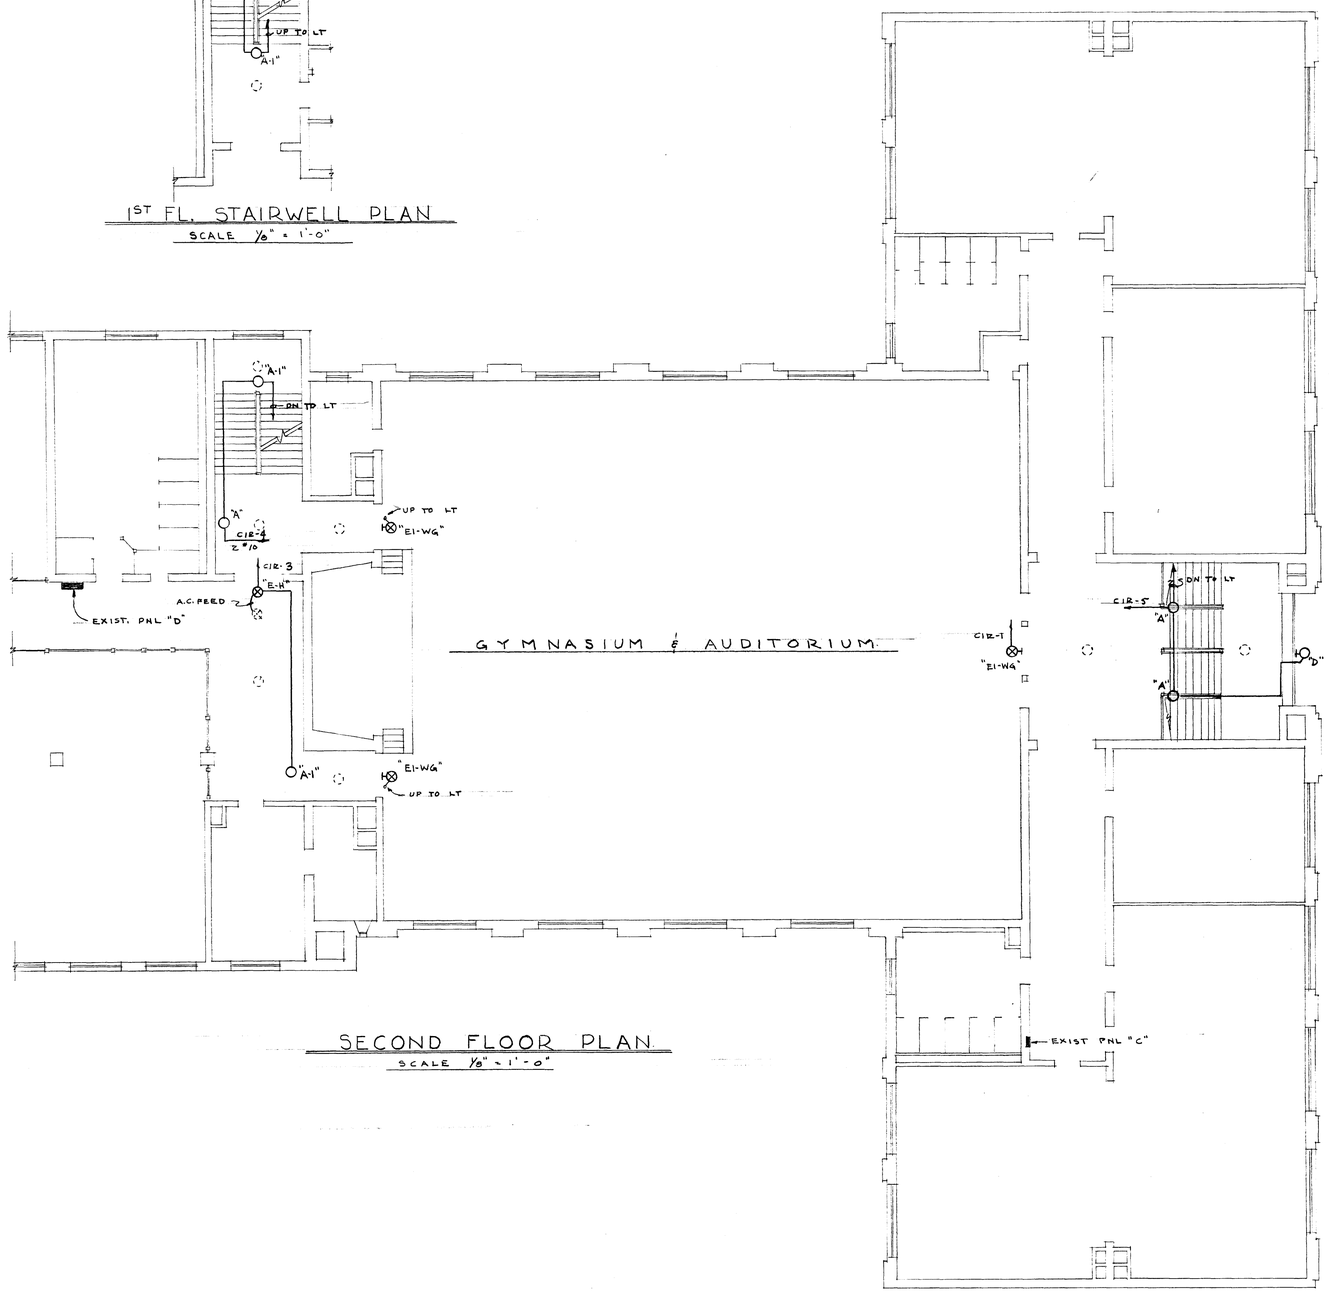

SECOND FLOOR PLAN

SCALE 1/8" = 1'-0"

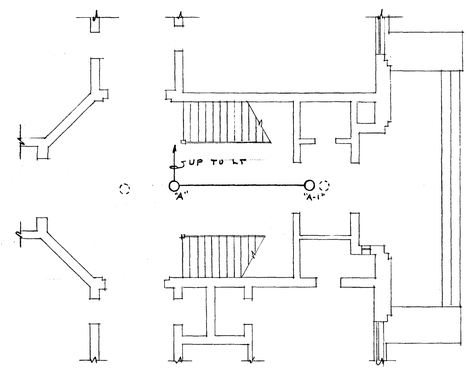

1ST FL. STAIRWELL PLAN

SCALE 1/8" = 1'-0"

VERIFY EXISTING CONDITIONS AND DIMENSIONS AT BUILDING

11

CITY OF HARTFORD, CONNECTICUT
DEPARTMENT OF ENGINEERING

EMERGENCY LIGHTING
FOR
HARTFORD TRADE SCHOOL
110 WASHINGTON ST., HARTFORD CT.

SUBMITTED	RECOMMENDED	APPROVED
DIVISION ARCHITECT	CITY ARCHITECT	CITY ENGINEER

DESIGN R.G.B. DRAWN R.G.B. TRACED ____ CHECK ____

DAYBOOK NO. 09610-K

DATE MARCH 10, 1960