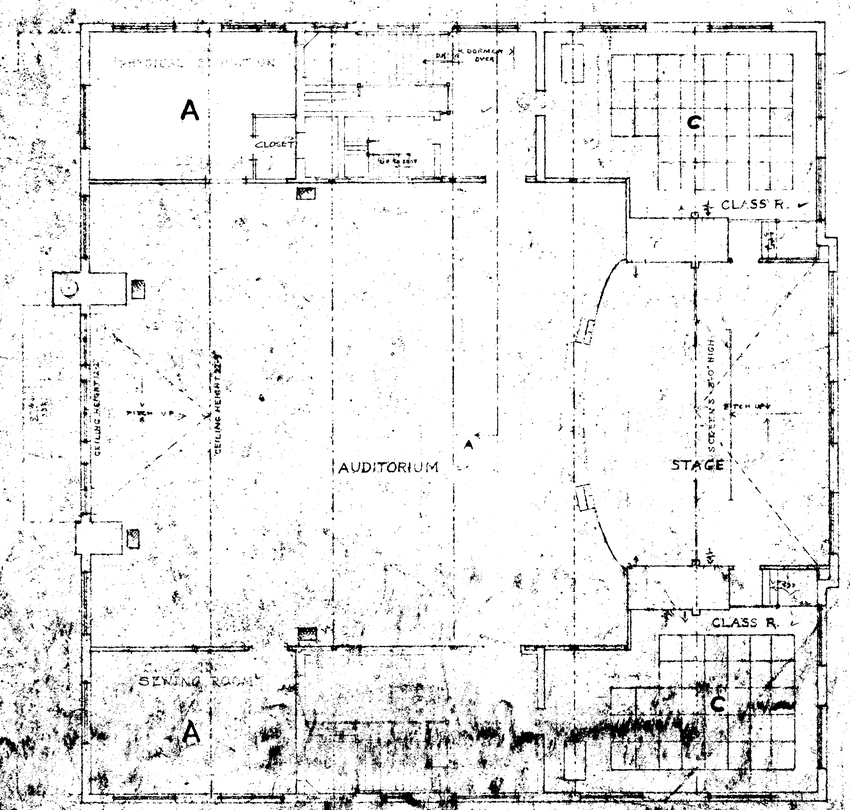

THIRD FLOOR PLAN
SCALE 1/8" = 1'-0"

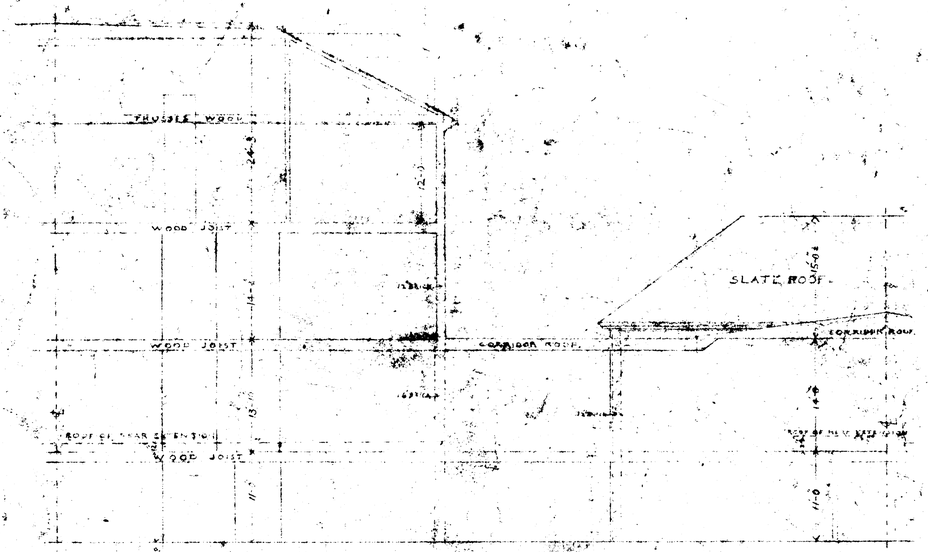

SECTIONAL ELEVATION
SCALE 1/8" = 1'-0"

SHEET 6

CITY OF HARTFORD, CONNECTICUT
DEPARTMENT OF ENGINEERING

DWIGHT SCHOOL
525 WETHERSFIELD AVE.

SUBMITTED	RECOMMENDED	APPROVED
Bureau of Tenth	Howard W. Jones	[illegible]
BUREAU ENGINEER	ASST. CITY ENG.	CITY ENGINEER

DESIGN ____ DRAWN F.W.W. ____ DAYBOOK NO. ____
PROJECT ____ CHECK ____ DATE MARCH 30, 1939

DAYBOOK NO. 109/301B