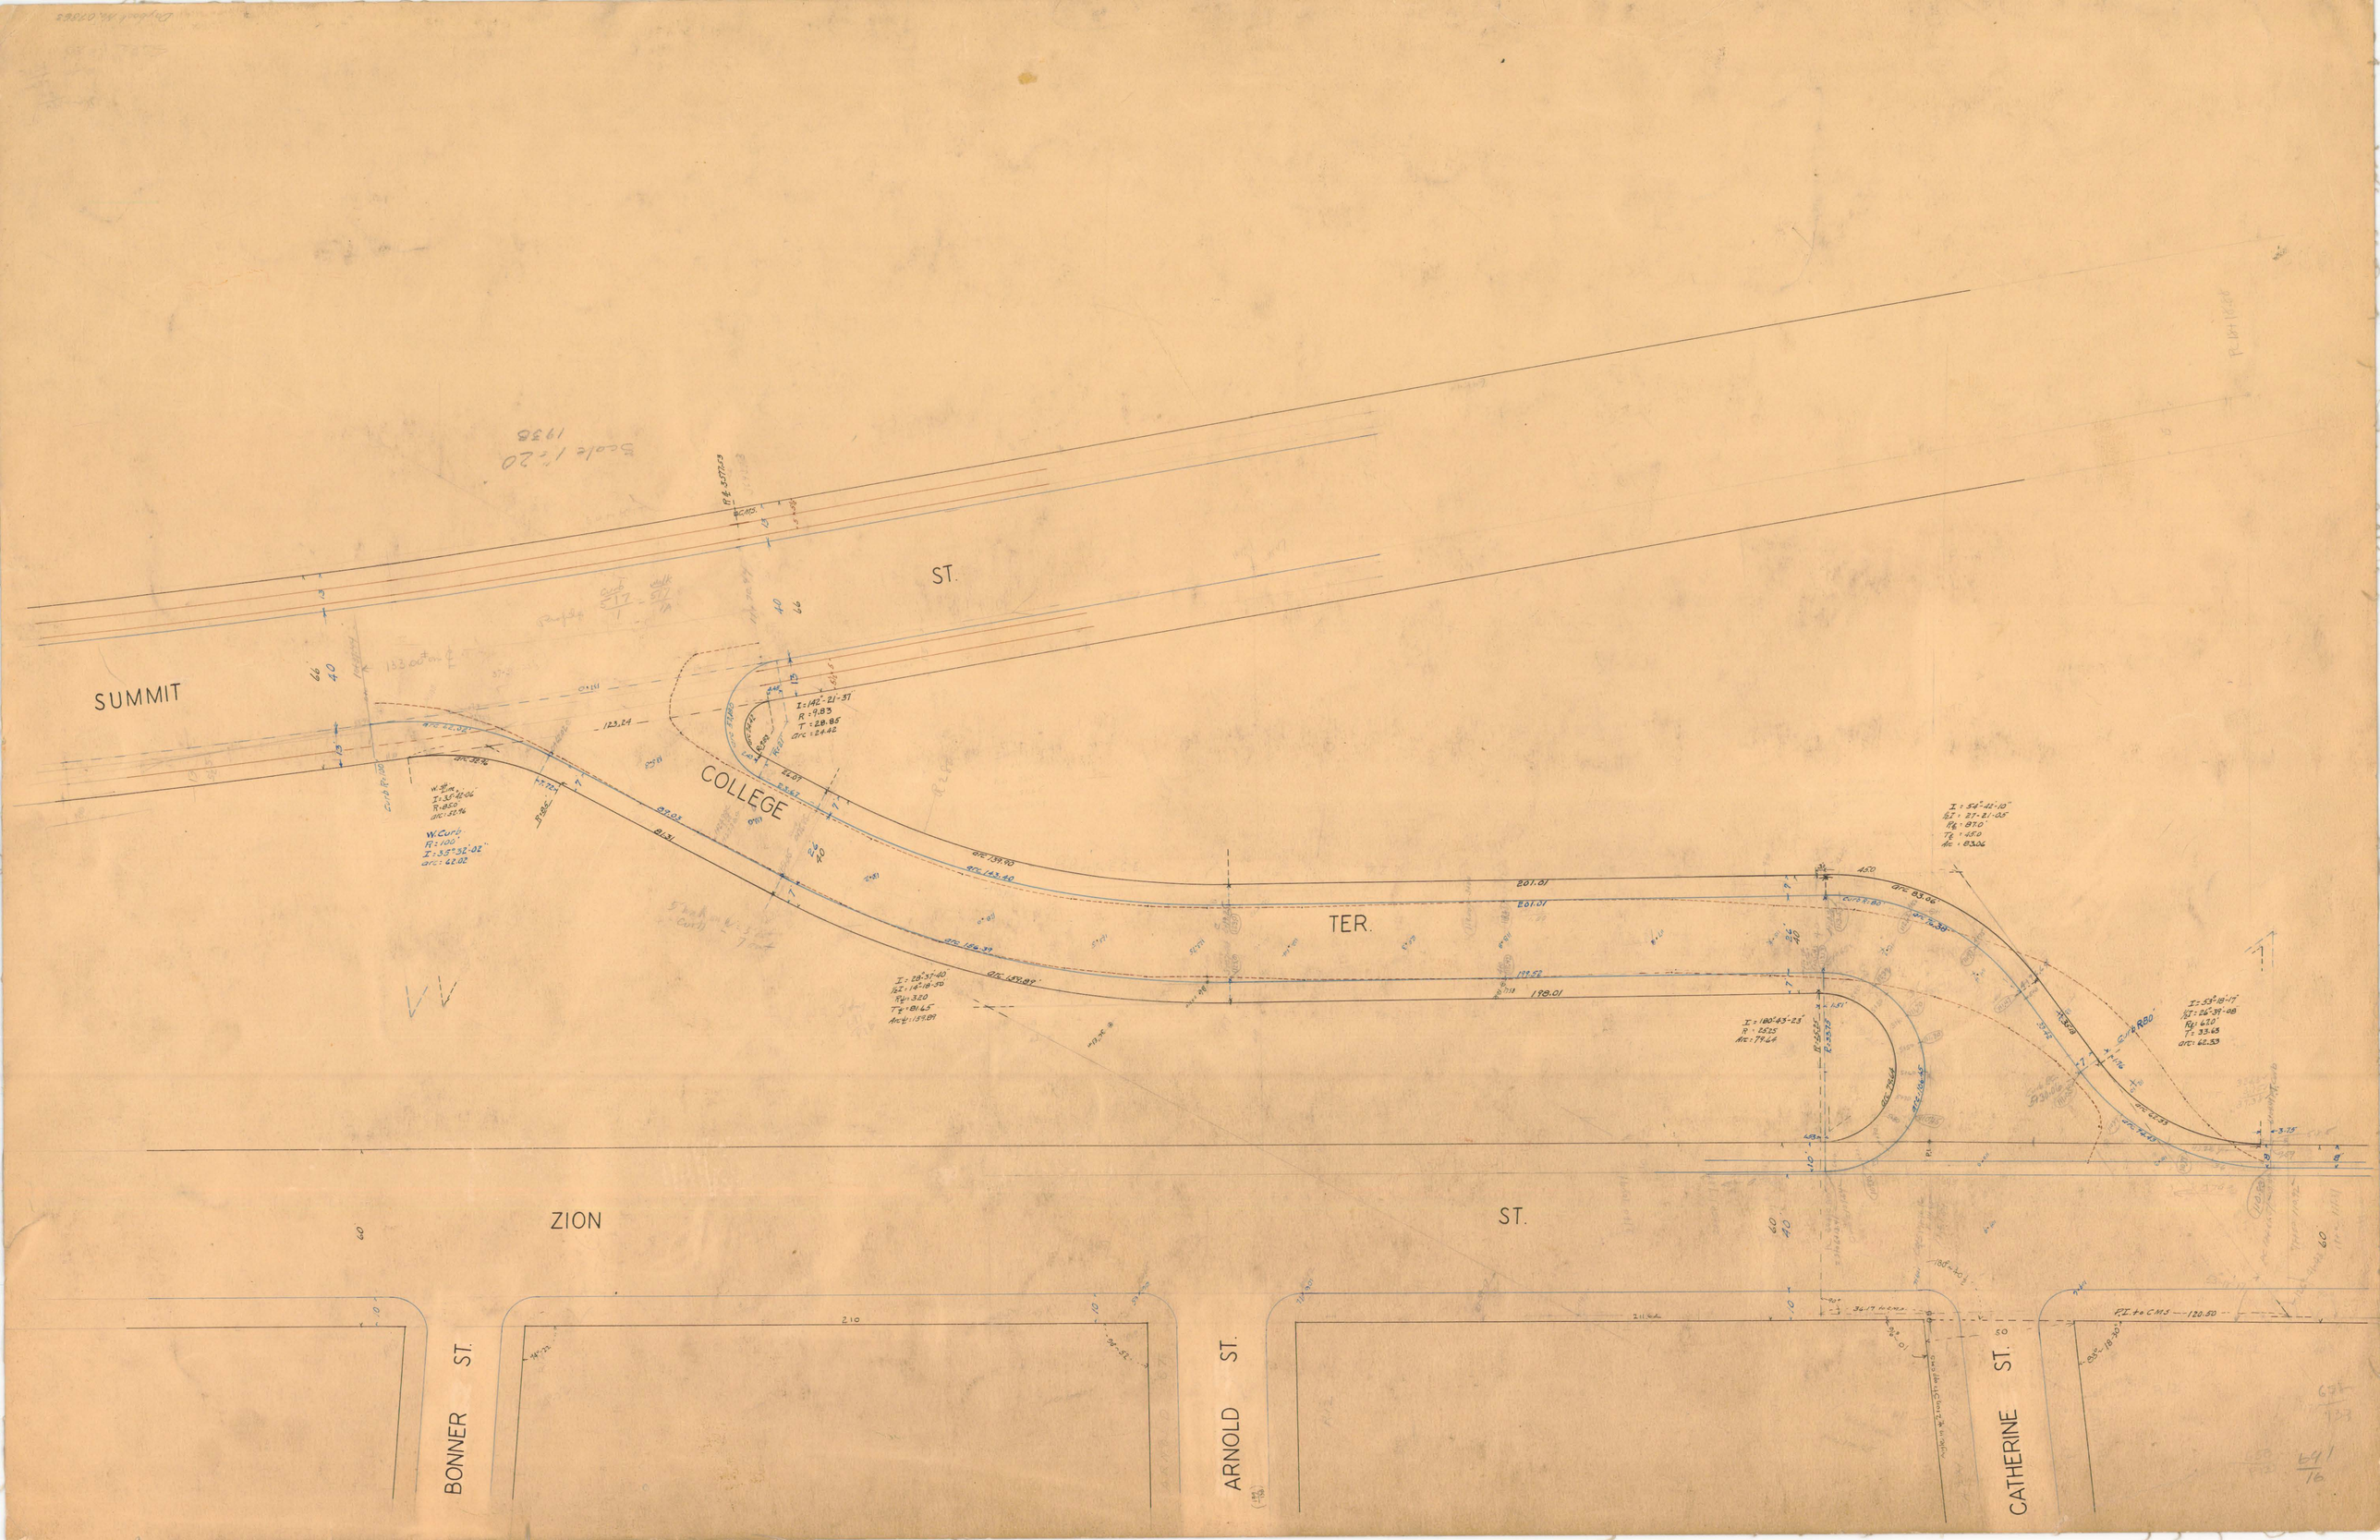
SUMMIT
ST.
COLLEGE
TER.
ZION
ST.
BONNER ST.
ARNOLD ST.
CATHERINE ST.