


## SECTION A-A

SCALE ½"=1'-0"

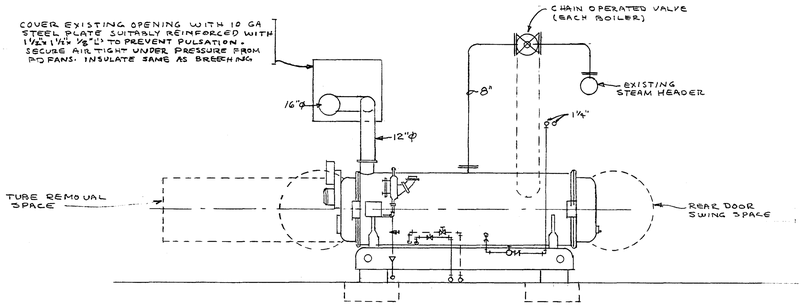


NOTE:
ALL PIPING, FITTING, VALVES, GAUGES, ETC. AS SHOWN BY THIS CONTR.

## SCHEMATIC OIL PIPING DIAGRAM

NO SCALE

| SYMBOL LIST | |
|---|---|
| — - — | COLD WATER |
| — · · — | HOT WATER |
| | WATER- GATE VALVE CRANE NO 1320 |
| ——— | STEAM & BOILER FEED |
| — — — — | CONDENSATE |
| —D— | DRAIN |
| —FOS— | FUEL OIL SUCTION |
| —FOR— | FUEL OIL RETURN |
| —G— | GAS. |
| | |
| | |
| | |
| | |

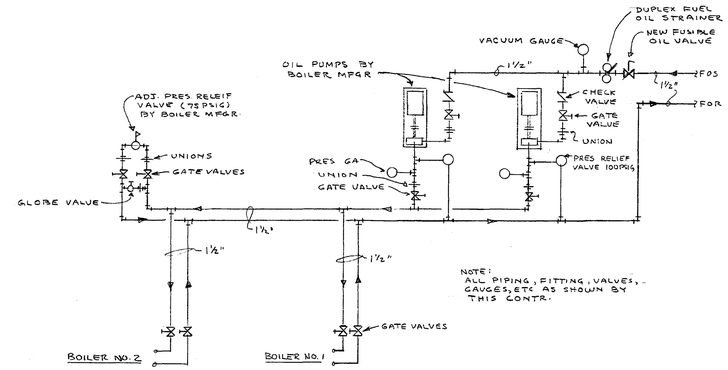


## PLAN- COAL BIN & BOILER ROOM

SCALE ¼"=1'-0"




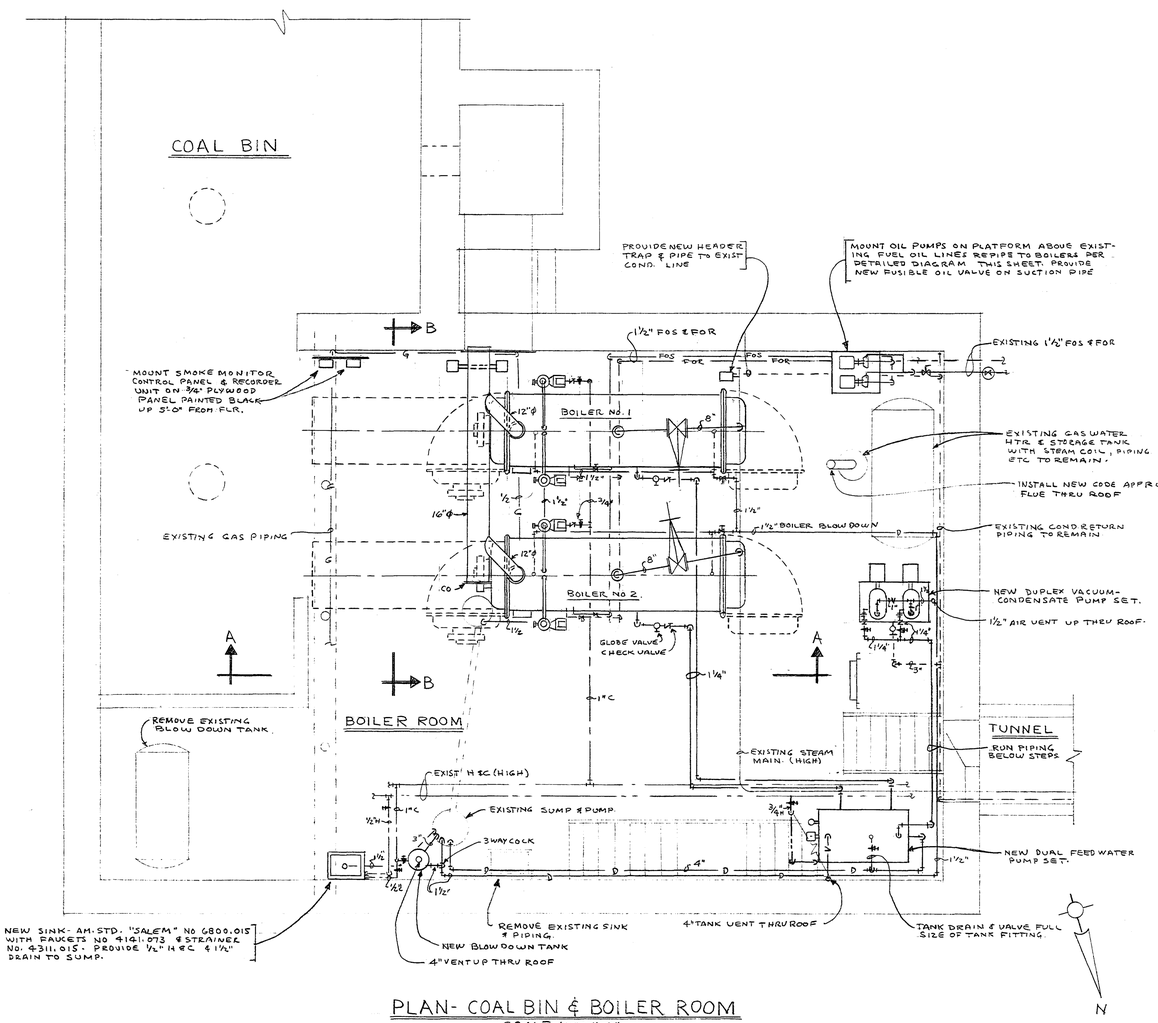


## SECTION B-B

SCALE ½"=1'-0"

**VERIFY EXISTING CONDITIONS AND DIMENSIONS AT BUILDING**

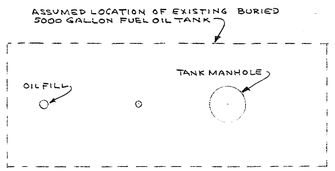HTG. & PLBG.

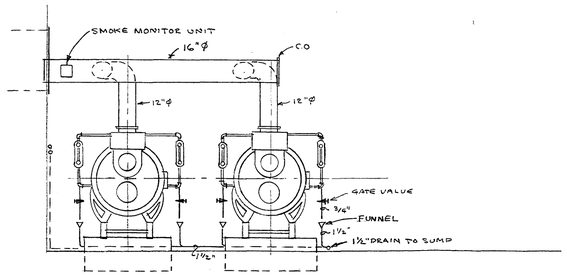CITY OF HARTFORD, CONNECTICUT
DEPARTMENT OF PUBLIC WORKS
BUREAU OF PUBLIC BUILDINGS

BOILER REPLACEMENT
WEST MIDDLE SCHOOL
927 ASYLUM AVE.
HARTFORD, CONN.

**M-1**

| | | |
|---|---|---|
| P.D.Pentirell | Warren H. Pine, CITY ARCHITECT | George E. Hoppe, ASST. DIR. & ENGINEER |
| DRAWN P.D.P. | SCALE AS NOTED | DATE BOOK NO 010389-B |
| CHECKED P.D.P. | | DATE MAY 3, 1973 |