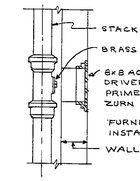

TYPICAL WALL CLEANOUT DETAIL

NO SCALE

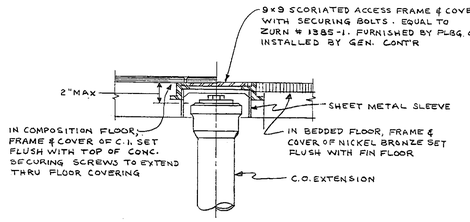

TYPICAL FLOOR CLEANOUT DETAIL

NO SCALE

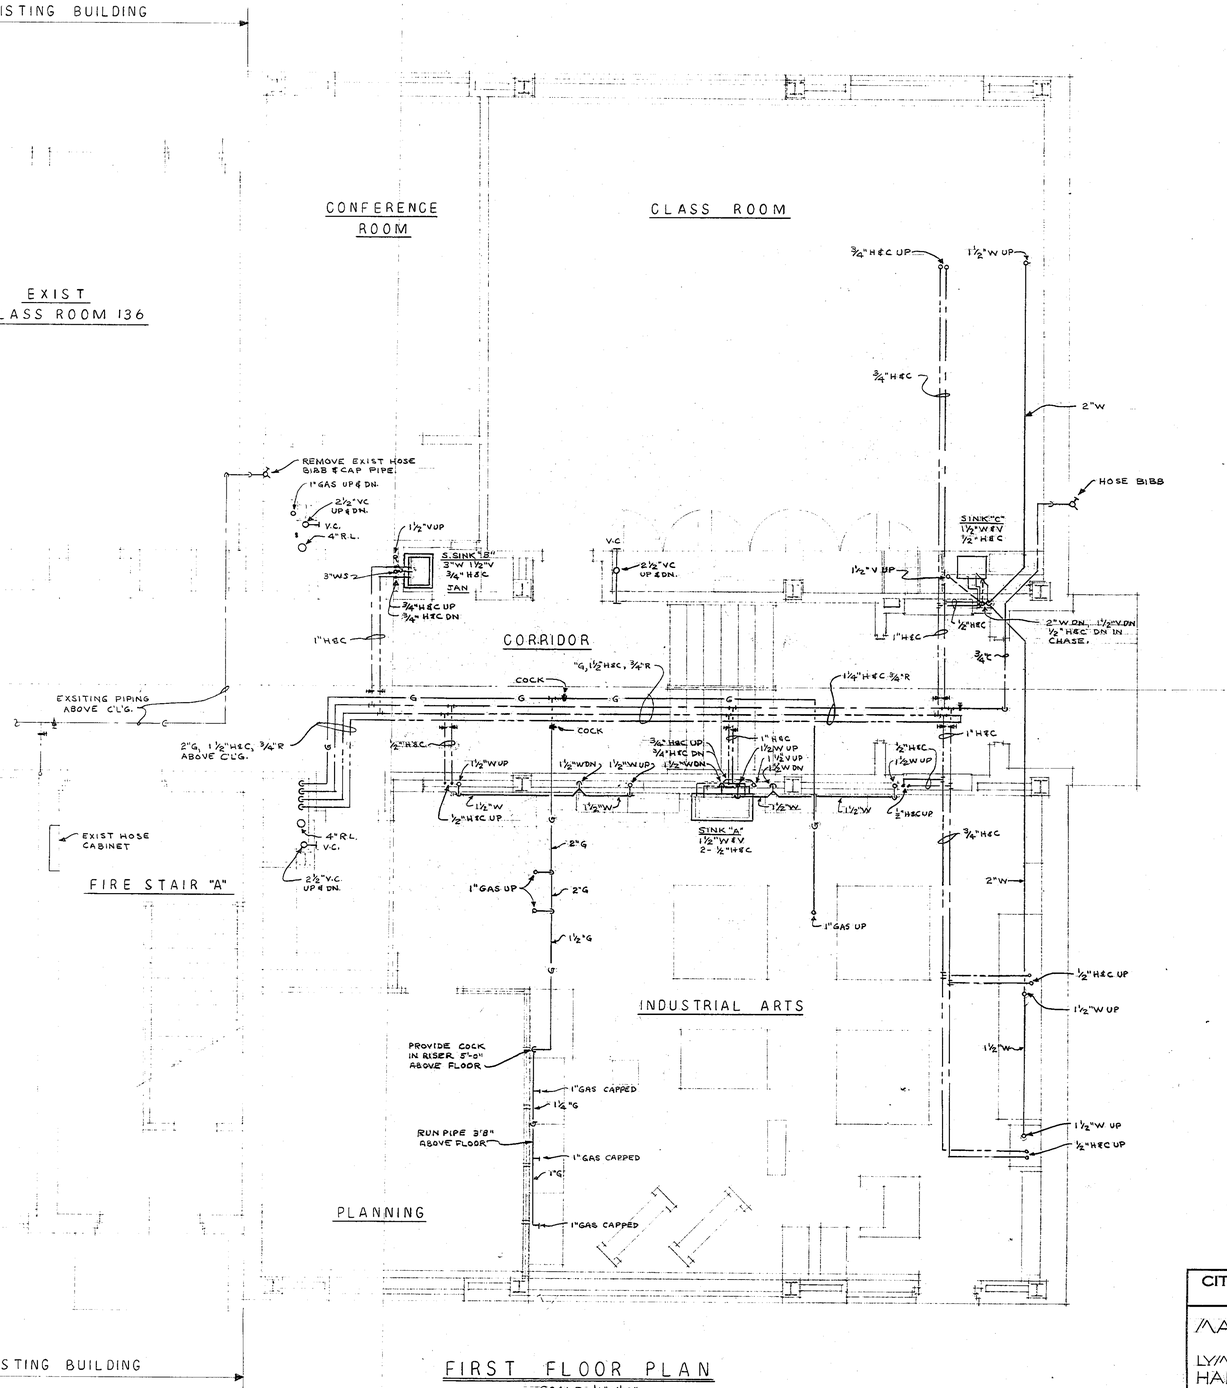

FIRST FLOOR PLAN

SCALE ¼"=1'-0"

VERIFY EXISTING CONDITIONS AND DIMENSIONS AT BUILDING

CITY OF HARTFORD, CONNECTICUT
DEPARTMENT OF ENGINEERING

MARK TWAIN SCHOOL ADDITION
LYME & BURNHAM STS
HARTFORD, CONN.

DWG. NO. P-2

SUBMITTED	RECOMMENDED	APPROVED
Paul D. Pfenstuhl	Dana D. Tuttle, CITY ARCHITECT	Peter H. Parsons, CITY ENGINEER

DESIGN P.D.P. DRAWN P.D.P. CHECK W.R.

DAYBOOK NO. 09702-E

DATE APRIL 16-1962