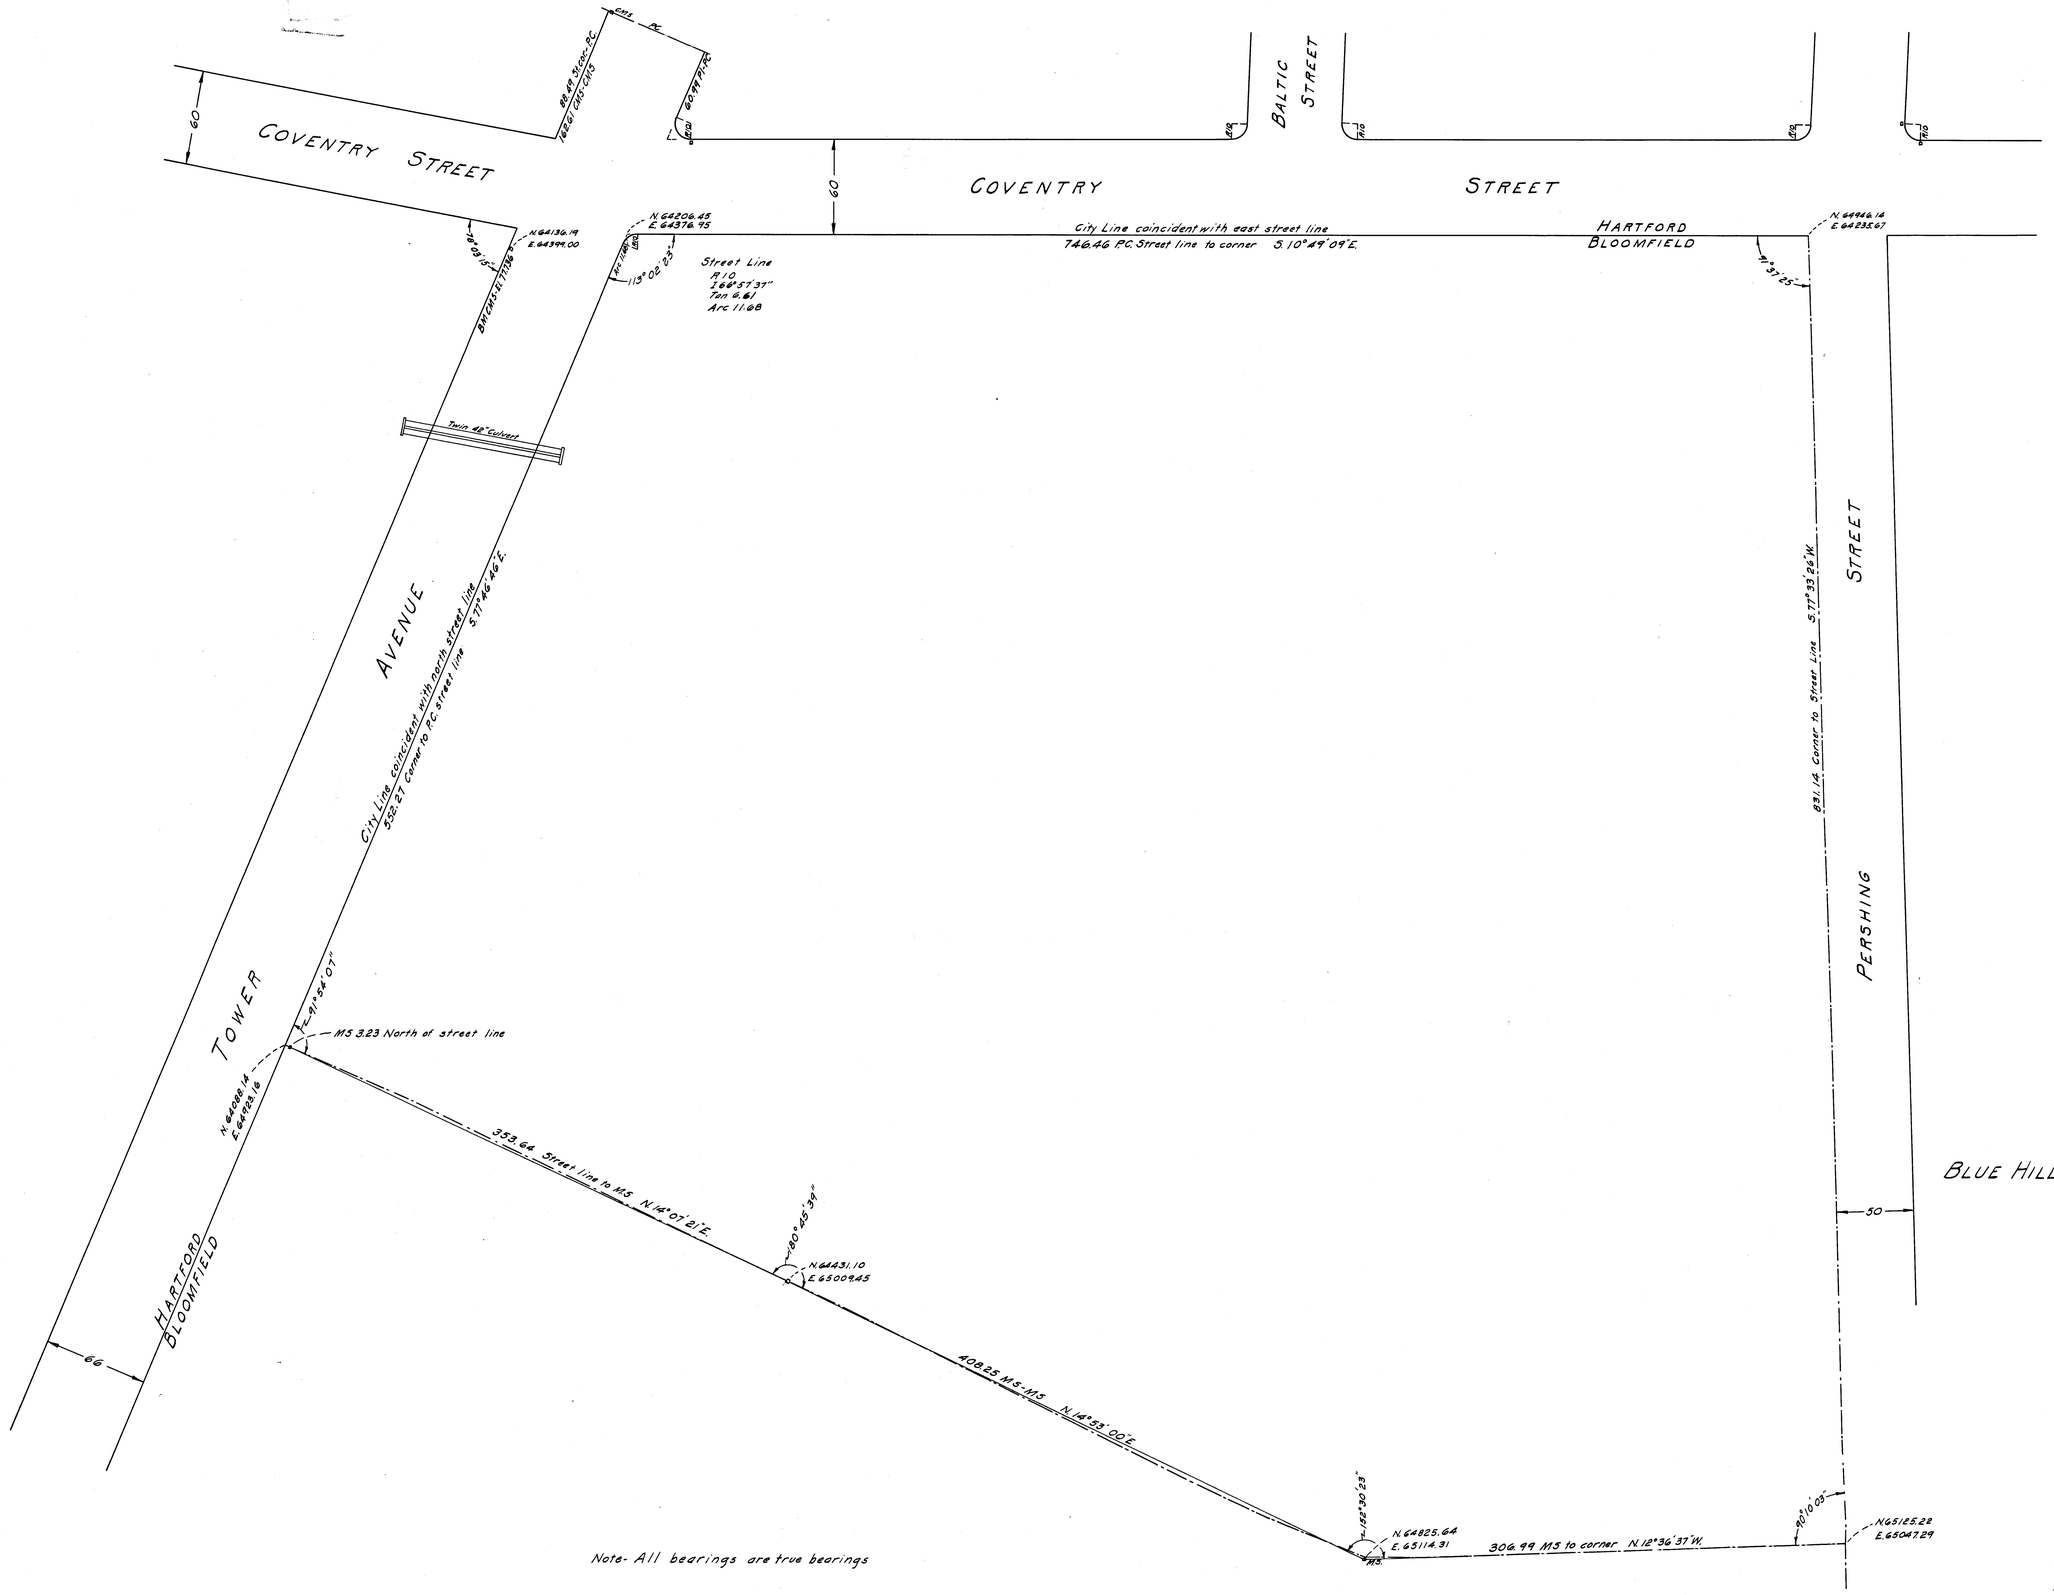

Note- All bearings are true bearings

PLAN OF

BLUE HILLS DISTRICT PLAYGROUND

AREA 14.9 ACRES

CITY OF HARTFORD

DEPARTMENT OF ENGINEERING

SCALE- 1"=40' NOVEMBER 1946

NOTES- 331, P.64 DAYBOOK No. 08811