


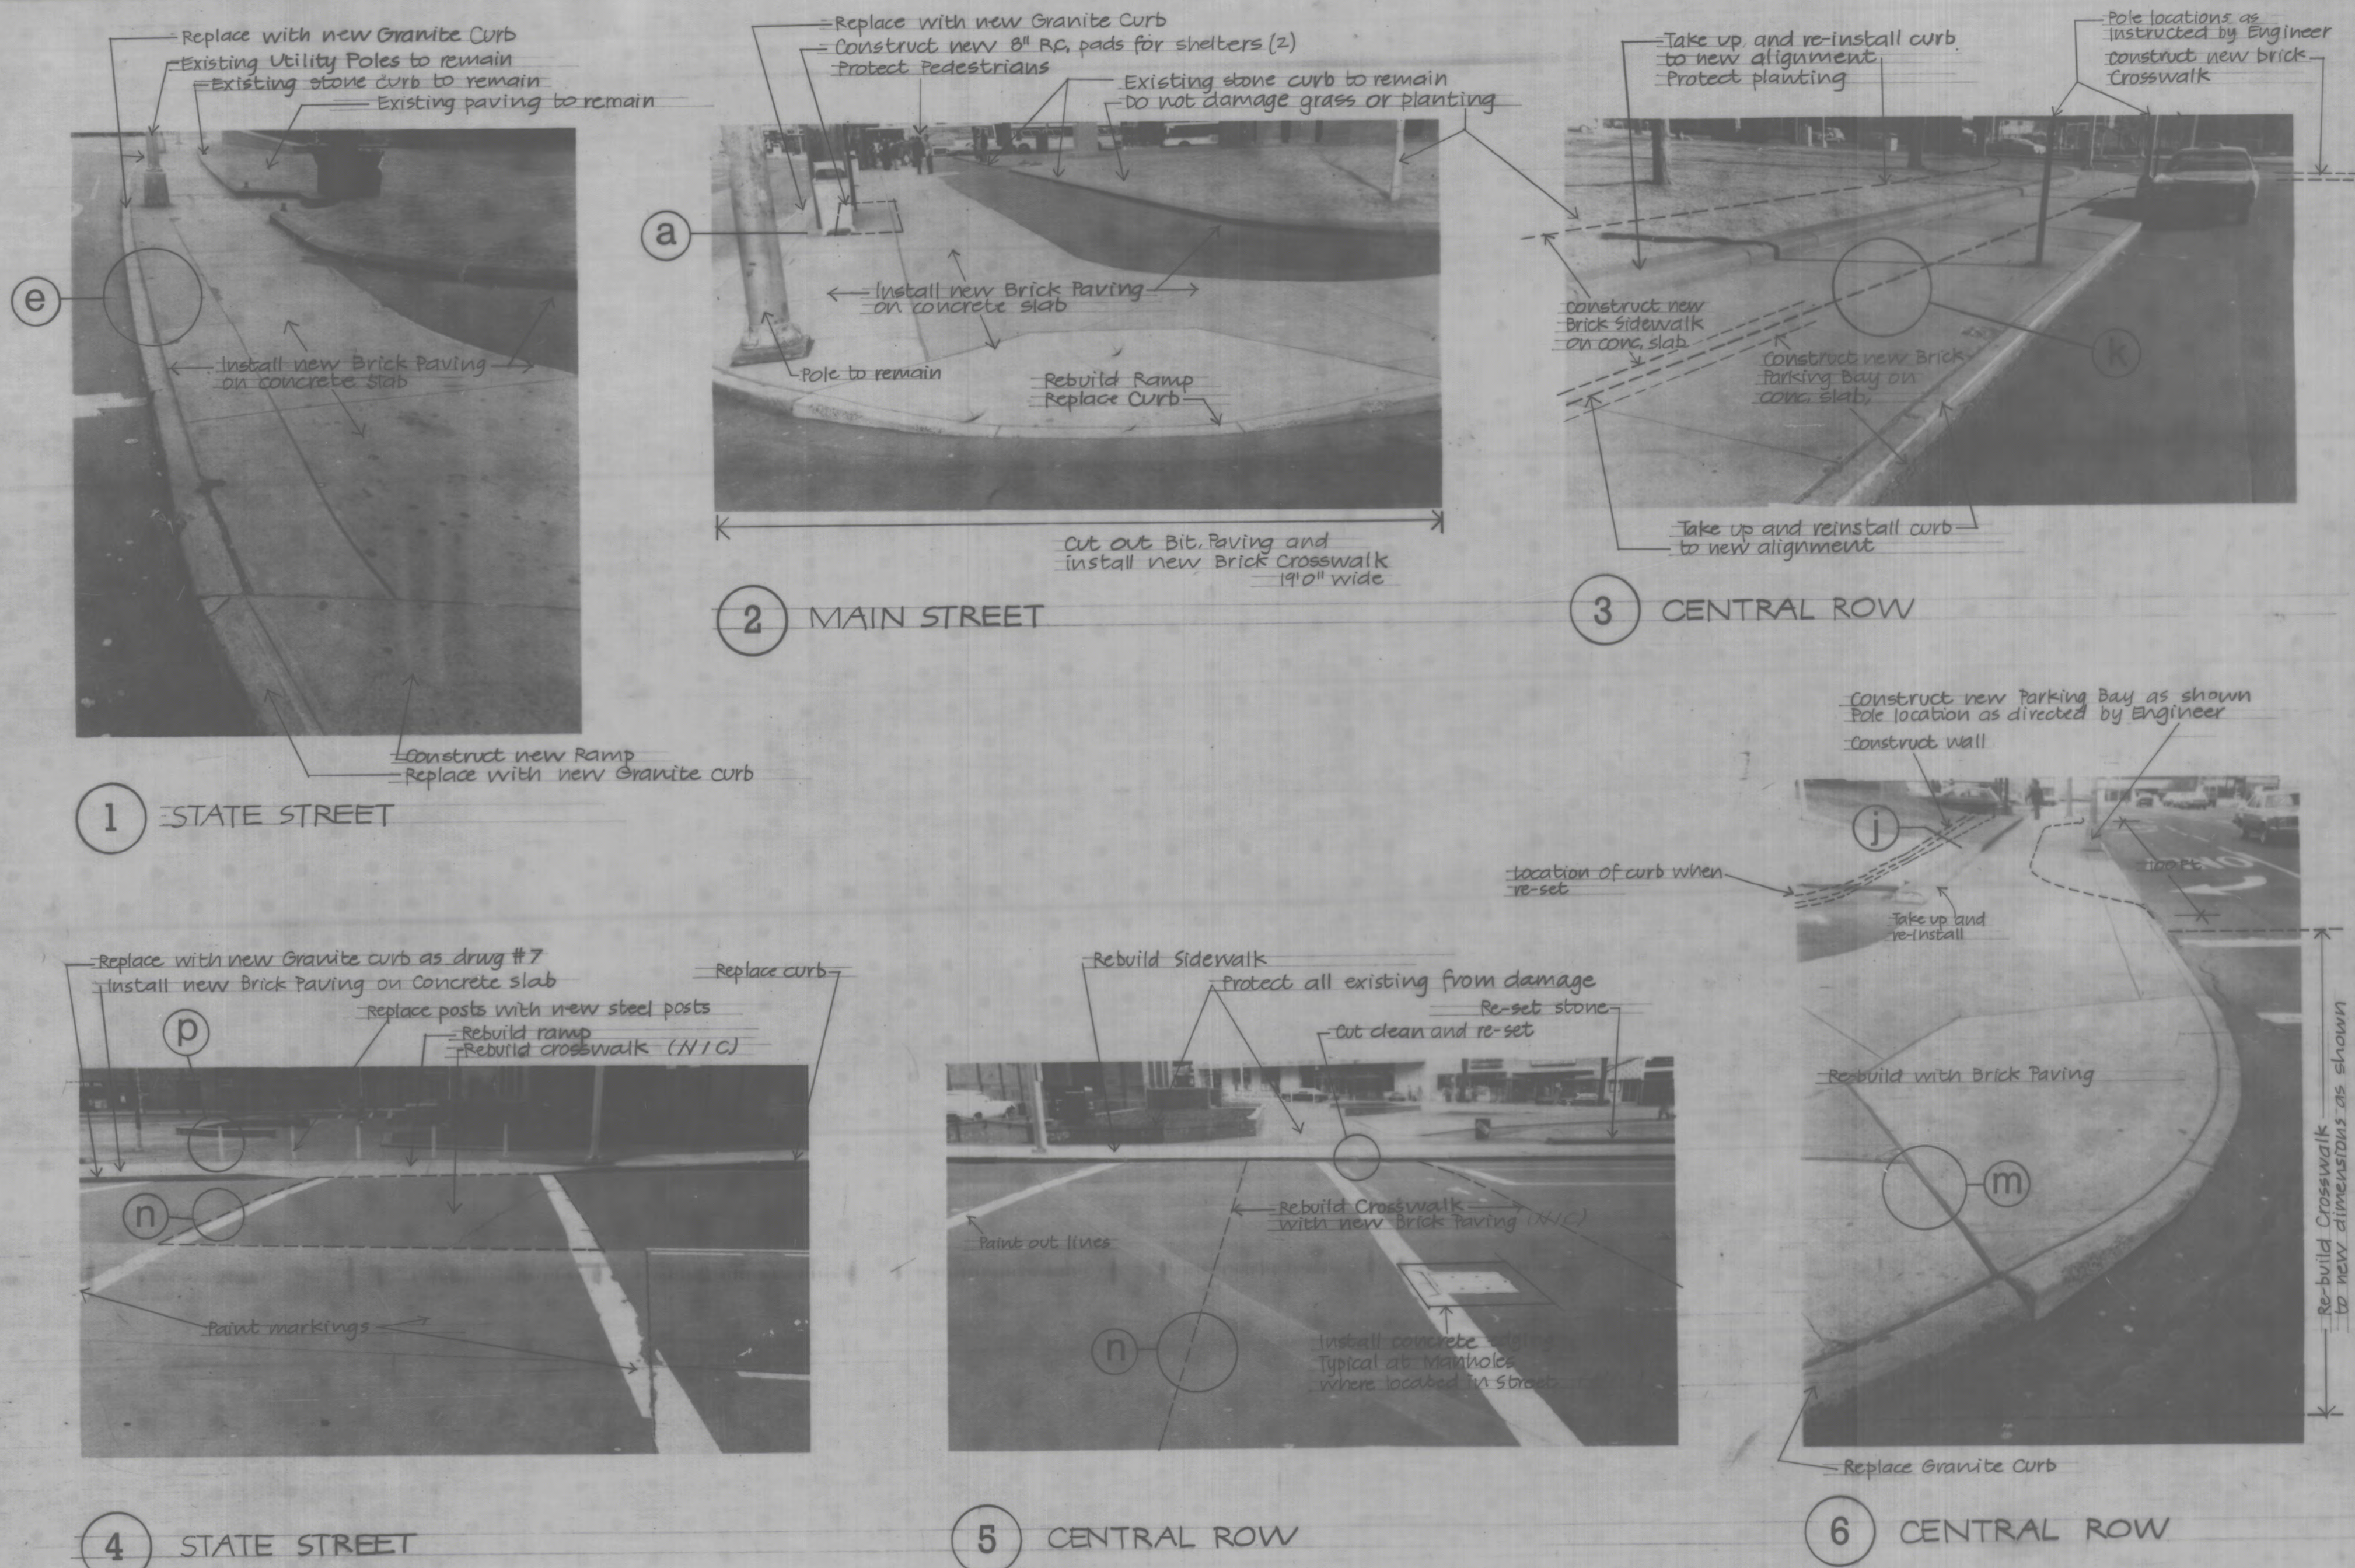

NOTE Photographs show conditions as of Dec. 1979
Contractors responsible for field verification



Roger Clarke Architect
65 Wethersfield Avenue
Hartford, Connecticut 06114

CITY OF HARTFORD, CONNECTICUT		
DEPARTMENT OF PUBLIC WORKS		
BUREAU OF ENGINEERING SERVICES		
SUBMITTED <i>[Signature]</i> DIVISION ENGINEER	RECOMMENDED CHIEF OF ENG. SERV.	APPROVED ASST. DIR. & CITY ENG.
DRAWN	SCALE	DAYBOOK NO. 010632
CHECKED		DATE

Old State House

Renovation For The Old State House Association Hartford, Connecticut

Existing Conditions
1
Not in scale
12-20-79